
PREPARED FOR
JULIA HILLMAN@ PROPERTIES
LAKE GENEVA WI.

PLAT OF SURVEY

- OF -

LOTS 17 - 24 , BLOCK 15 WOODDALE ADDITION, ACCORDING TO THE RECORD PLAT THEREOF, LOCATED IN SECTIONS 9 AND 16, TOWN 1, NORTH, RANGE 17 EASY, TOWN OF LINN, COUNTY OF WALWORTH AND STATE OF WISCONSIN.

PATHFINDER SURVEYING INC.
(formerly)
J.K. SURVEYING INC.
P.O BOX 322
LAKE GENEVA, WI. 53147
WWW.PATHFINDERSURVEYING.NET
262-248-8303

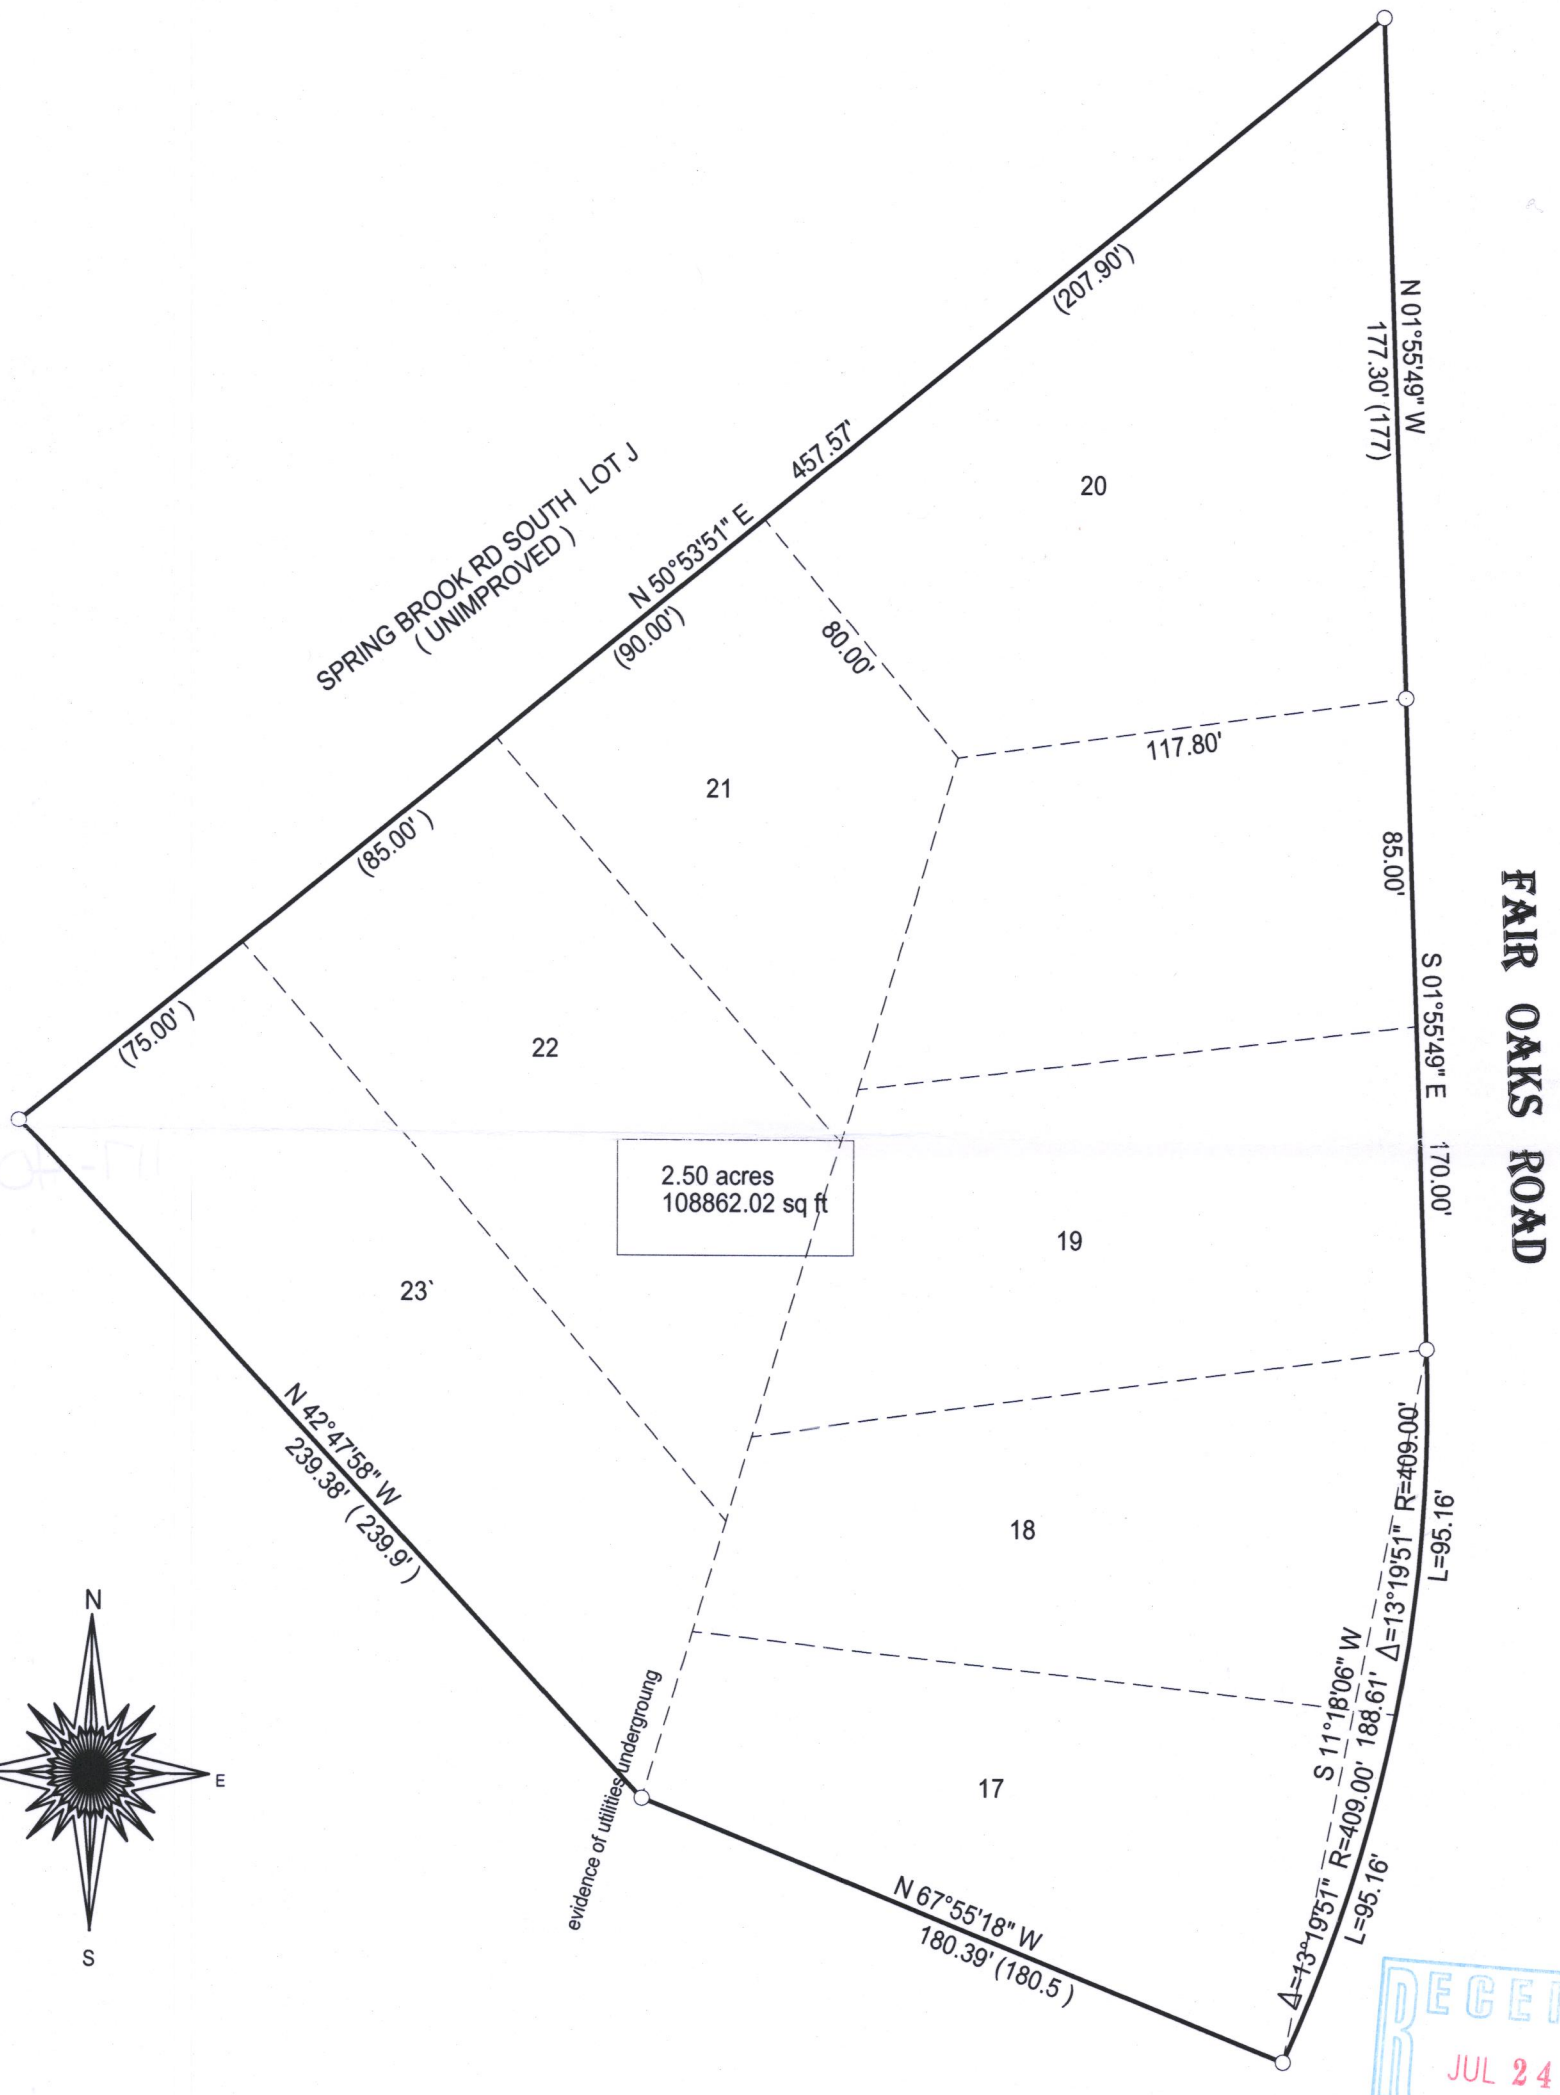

( )= recorded as

□ = found iron bar

○ = found iron pipe

● = set iron pipe

■ = set iron bar

SCALE 1" = 50

JOB # 17-29

TAX ID # IW 00077D1

50 0 50 100 150

BASIS OF BEARING OF THIS PLAT TH US STATE PLANE COORDINATE SYSTEM SOUTH ZONE NAD 83. WISCORS.

I hereby certify that I have surveyed the above- described property and the above map is a is a true representation thereof and shows the size and location of the property, its exterior boundaries, the location and dimensions of all structures thereon, fences, apparant easements and roadways and visible encroachments if any.

This survey is made for the present owners of the property, and those who purchase, mortgage, or guarantee the title thereto, within one year from the date hereof.

DATED THIS 24TH DAY OF MAY 2017.

RECEIVED
JUL 24 2017
By SMF

WISCONSIN
JEFFREY L. KIMPS S-2436 LAKE GENEVA. WIS.
LAND SURVEYOR

JEFFREY L KIMPS S - 2436
Wisconsin Professional Land Surveyor
(original if signed in red)

117-4034