Plat of Survey

of

Lot 29 and the North 8' of Lot 32 of Camp Sybil,

a subdivision located in the Northeast 1/4 of Section 18, Town 1 North, Range 17 East, Town of Linn, Walworth County, Wisconsin.

Surveyed for: **Randy Lathrop**
P.O. Box 288
Fontana, Wisconsin. 53125



Bearings reference to the Wisconsin State Plane Coordinate System, South Zone.

WISCONSIN
DOUGLAS OLSON
S-2093
ELKHORN, WI
LAND SURVEYOR

Not Certified Unless Stamped in Red.

Notes:

1) This survey plat is not certified unless signed and sealed in red ink.

2) This survey is subject to Wisconsin lien laws. This Plat of Survey is the notice of intent to file lien. Lien waiver required.


RECEIVED
SEP 25 2017
By: Jan

Copyright 2016 by Olson Land Surveying, LLC.

All rights reserved. No part of this survey plat may be reproduced or transmitted in any form by any means - graphic, electronic, or mechanical, including photocopying, tracing, or information storage and retrieval systems - without permission in writing from Douglas G. Olson, Olson Land Surveying, LLC.

I, Douglas G. Olson, Wisconsin Professional Land Surveyor, do hereby certify that this survey was performed by me, or under my direction in full compliance with the owner's/agent's instructions and Chapter A-E 7 of the Wisconsin Administrative Code "Minimum Standards for Property Surveys"; and that this map is an accurate representation thereof to the best of my knowledge and belief.

Douglas G. Olson
Wisconsin Professional Land Surveyor - 2093

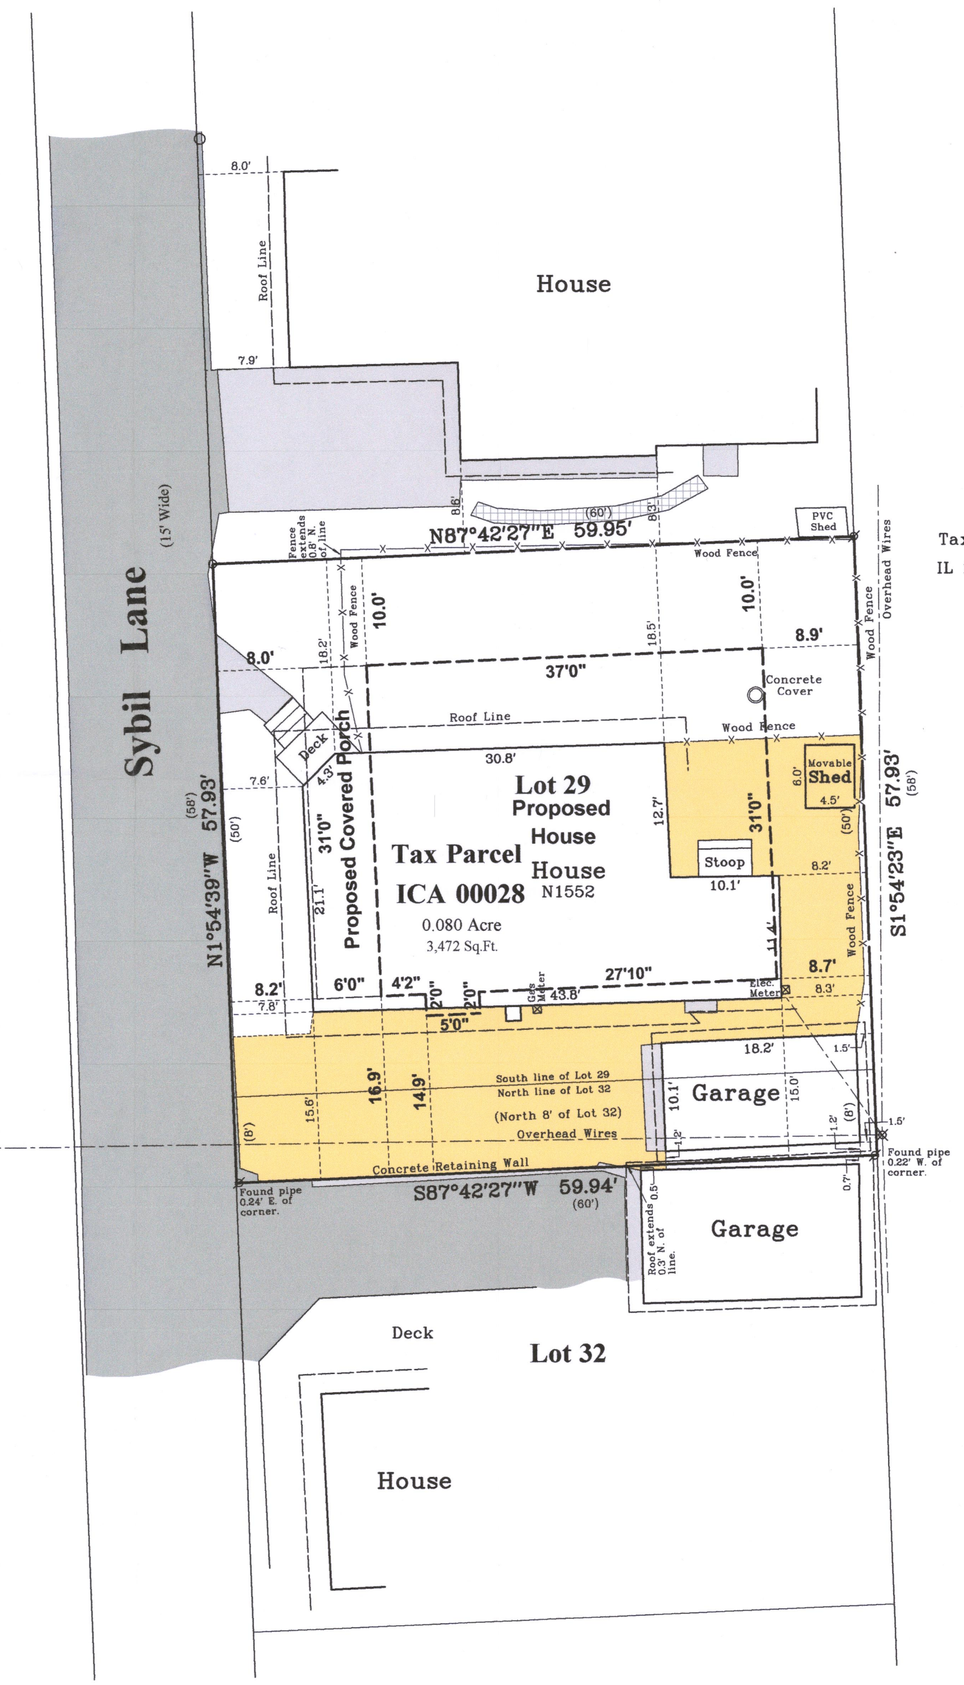

Survey Date: December 10, 2016.
Revisions: No. 1 – Proposed House

Scale in Feet
1" = 10'
0' 5' 10' 20'

Olson Land Surveying, LLC
45 South Wisconsin Street * P.O. Box 322 * Elkhorn, Wisconsin. 53121
Telephone: (262) 723-3434 * Facsimile: (262) 723-8044
Email: doug@olsonsurveying.com

Legend
- ■ Found County Section Corner
- ⌀ Found Iron Pipe
- ● Found Iron Rod
- ○ Set Iron Pipe
- ( ) Recorded Information
- ⊠ Utility Pole
- ⊠ Pedestal
- Asphalt Surface
- Concrete Surface
- Gravel

Sheet 1 of 1 Sheets

Drawing Name:

Job Reference Number
2016.116

2016.116

ICA-28 117-4068