
Vanderstappen
Land Surveying, Inc.
www.vandersinc.com
1316 N. Madison St.
Woodstock, Illinois 60098
ph. 815-337-8310 fax 815-337-8314
"Always faithful to the property line"

PLAT OF SURVEY

Lots 7 through 10, Block 1, Kuebker's Addition to the Village of Zenda, Walworth County, Wisconsin.

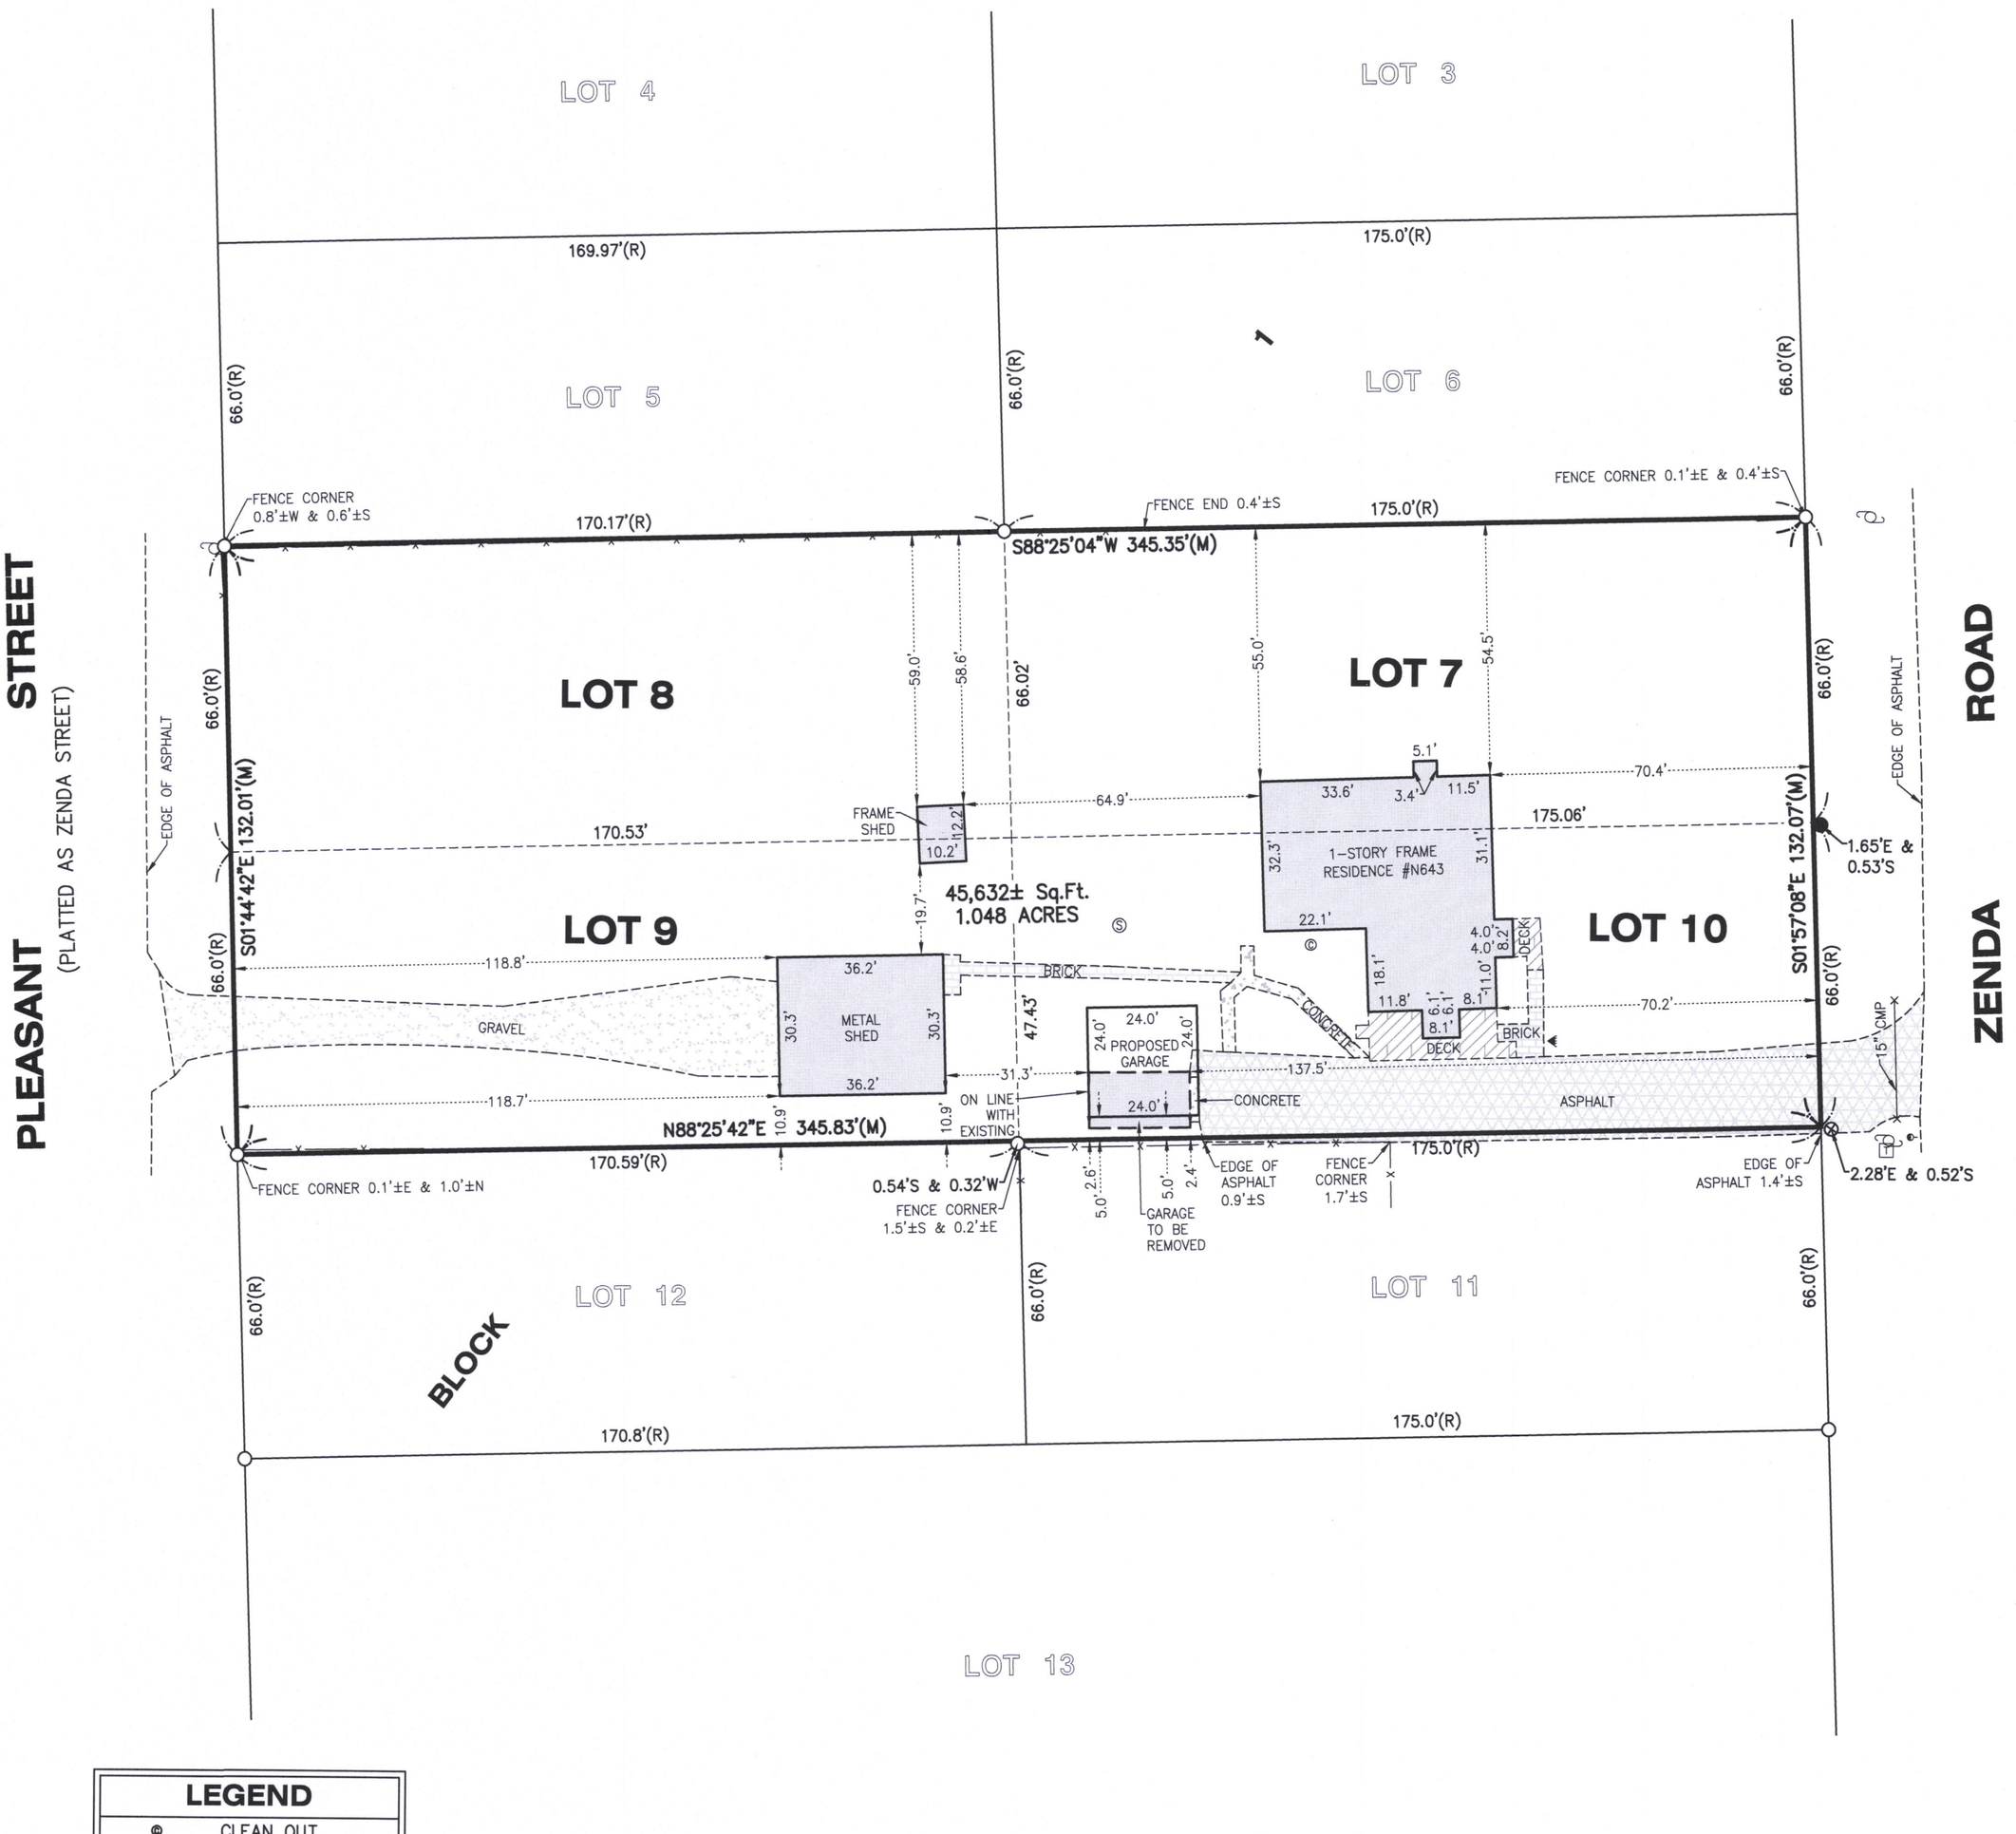

LEGEND	
⊕	CLEAN OUT
⊷	DOWN GUY
●	FOUND IRON BAR
○	FOUND IRON PIPE
⊗	FOUND MAG NAIL
Ⓢ	SEPTIC LID
T	TELEPHONE RISER
	UTILITY POLE
	YARD LIGHT
(R)	RECORD
(M)	MEASURED

30' 0' 30' 60'
SCALE: 1" = 30'

NOTE: Only those Building Line Restrictions or Easements shown on a Recorded Subdivision Plat are shown hereon unless the description ordered to be surveyed contains a proper description of the required building lines or easements.
- **No distance should be assumed by scaling.**
- **No underground improvements have been located unless shown and noted.**
- **No representation as to ownership, use, or possession should be hereon implied.**
- **This Survey and Plat of Survey are void without original embossed or colored seal and signature affixed.**

Compare your description and site markings with this plat and AT ONCE report any discrepancies which you may find.

RECEIVED
FEB 02 2021
By SMF

STATE OF ILLINOIS)
) S.S.
COUNTY OF McHENRY)

In my professional opinion, and based on my observations, I hereby certify that we have surveyed the premises above described, and that the plat hereon is a true representation of the said survey. This professional service conforms to the current Illinois minimum standards for a boundary survey.

Dated at Woodstock, McHenry County, Illinois 09/03 A.D., 2020.

Vanderstappen Land Surveying Inc.
Design Firm No. 184-002792

By: _____
Illinois Professional Land Surveyor No. S1777

CLIENT: FRANK HAYDEN
DRAWN BY: GMJ **CHECKED BY:** WJV
SCALE: 1"=30' **SEC.** 28 **T.** 01 **R.** 17 **E.**
BASIS OF BEARING: ASSUMED
P.I.N.: IZK 00001B
JOB NO.: 200664 **I.D.** LSS
FIELDWORK COMP.: 09/02/20 **BK.** ___ **PG.** ___
ALL DISTANCES SHOWN IN FEET AND DECIMAL PARTS THEREOF CORRECTED TO 68° F. **REF:** _____

Y:\PLATS\2020\0600-0799\200664_V-200664\200664 LSS.dwg-Layout1-1/25/2021 8:53 AM

IZK-1B

117-4444