
PLAT OF SURVEY
LOT 136 LAKE GENEVA BEACH SUBDIVISION
PART OF THE SW 1/4 OF THE SW 1/4 OF SECTION 11, TOWN 1 NORTH, RANGE 17 EAST
TOWN OF LINN, WALWORTH COUNTY, WISCONSIN

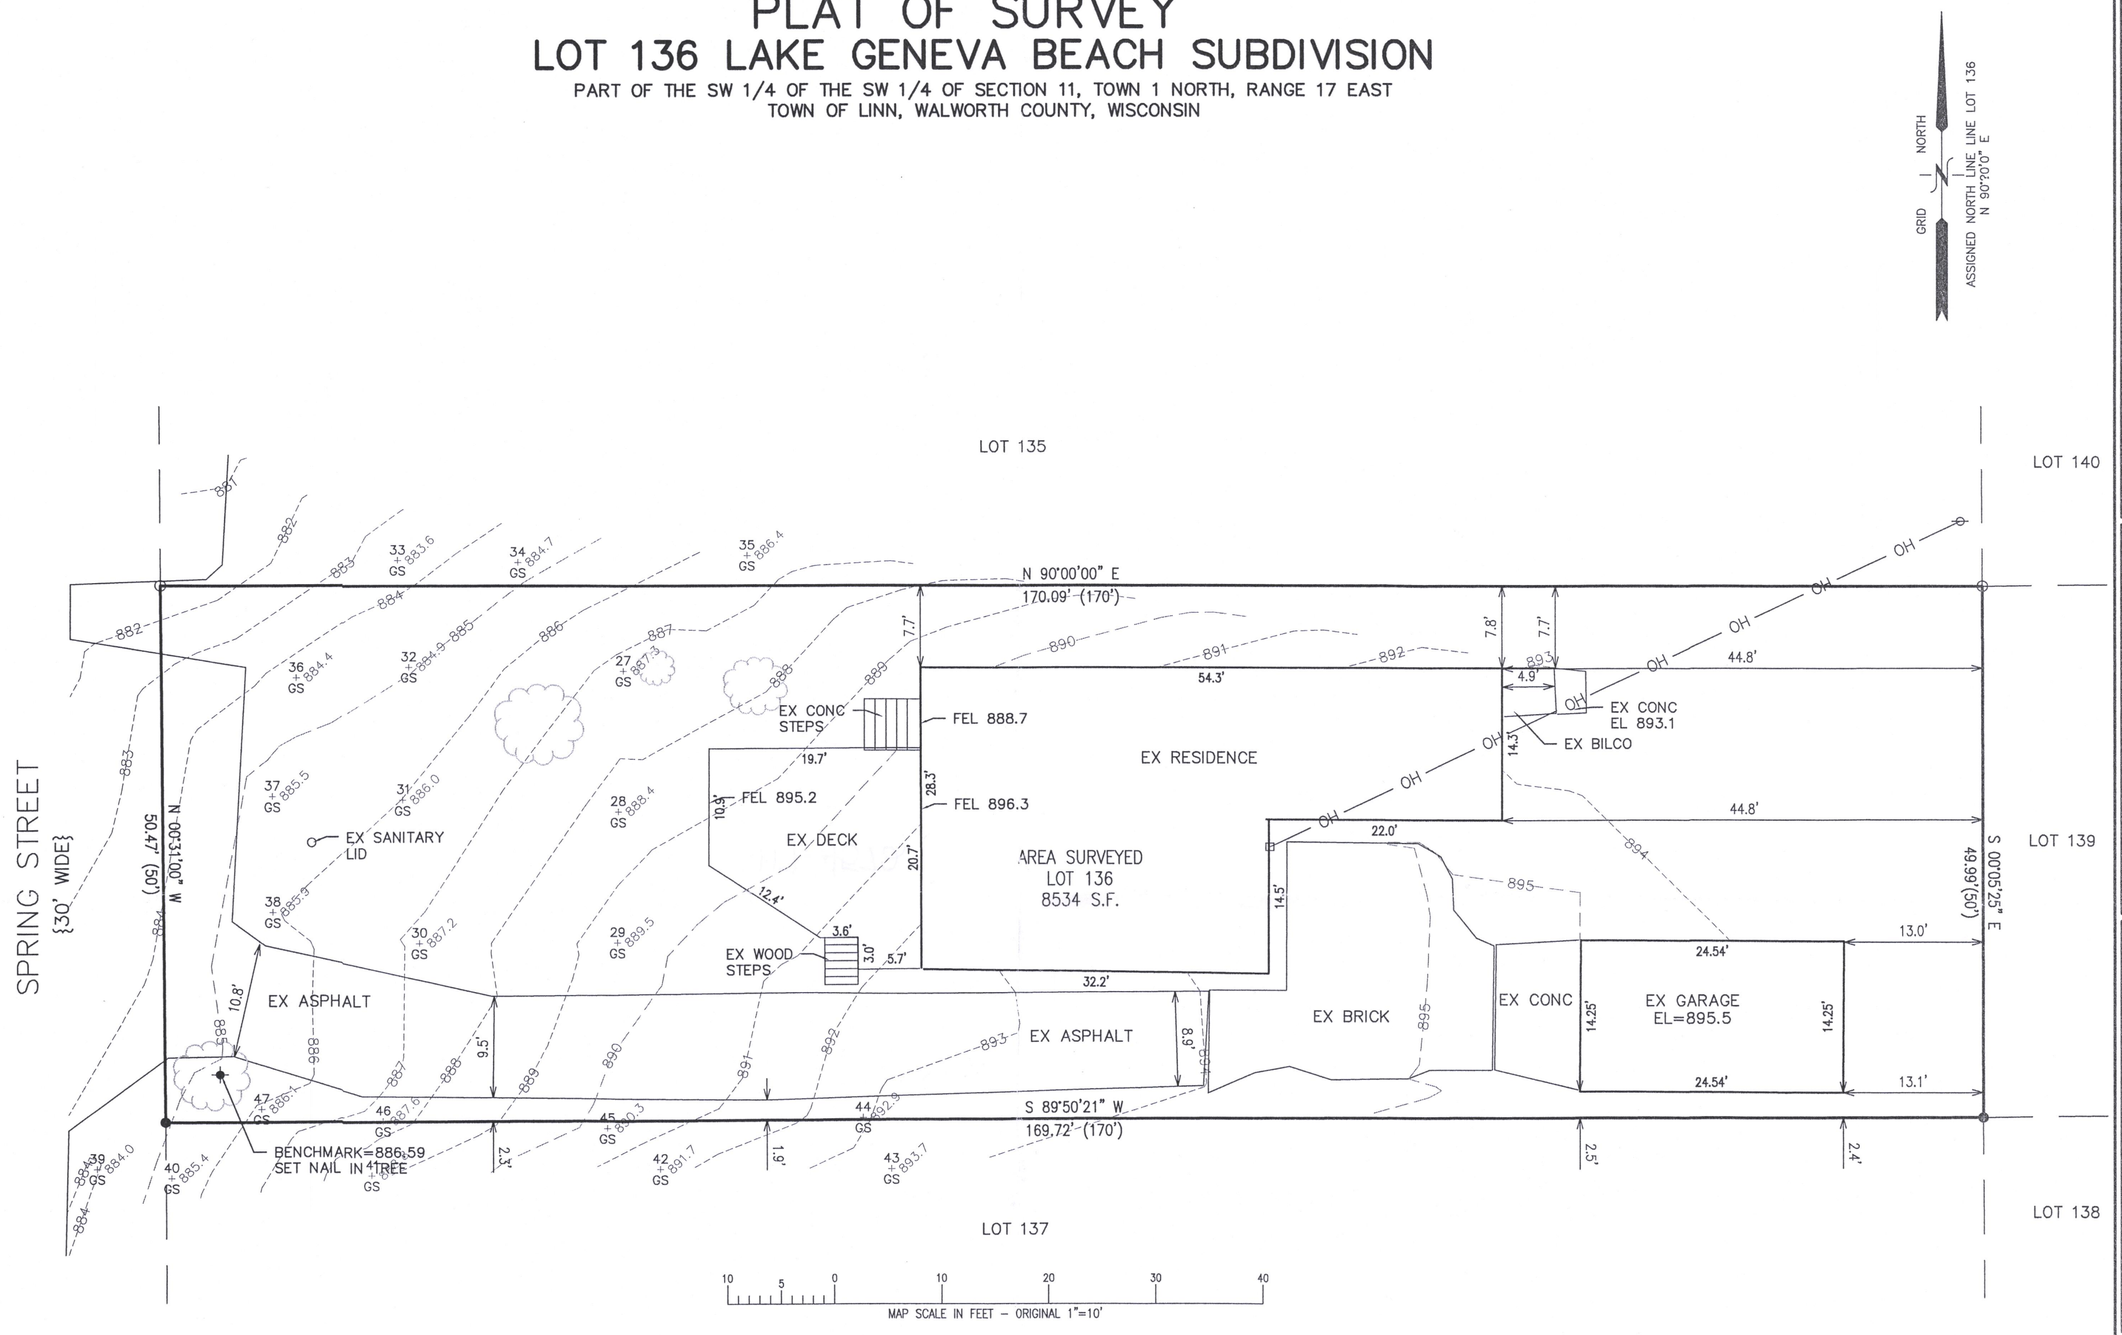

10 5 0 10 20 30 40
MAP SCALE IN FEET – ORIGINAL 1"=10'

LEGEND

PROPOSED		EXISTING
	FOUND IRON PIPE STAKE	○
	FOUND IRON REBAR STAKE	●
	FOUND CONCRETE COUNTY MONUMENT	⊡
	RECORDED AS	(XXX)
Ⓢ	SANITARY MANHOLE	○
	UTILITY POLE	⊖
	DECIDUOUS TREE (DESCRIPTION AND SIZE)	◌
	OVERHEAD WIRES	—OH—OH—OH—
	1' CONTOURS	

RECEIVED
OCT 26 2021
By SMK

WISCONSIN
CHRISTOPHER A HODGES
2760
PALMYRA
WIS.
LAND SURVEYOR

NOTE: COPIES OF THIS MAP TO WHICH THE FOLLOWING CERTIFICATE WILL APPLY SHOW THE SURVEYOR'S ORIGINAL SEAL AND SIGNATURE IN RED INK. COPIES BY ANY OTHER MEANS MAY HAVE ALTERATIONS WHICH DO NOT REPRESENT THE SURVEYOR'S WORK PRODUCT.

I HEREBY CERTIFY THAT THE ABOVE DESCRIBED PROPERTY HAS BEEN SURVEYED UNDER MY DIRECTION AND THAT THE ABOVE MAP IS A TRUE REPRESENTATION THEREOF AND SHOWS THE SIZE AND LOCATION OF THE PROPERTY AND ITS EXTERIOR BOUNDARIES. THIS SURVEY IS MADE FOR THE USE OF THE PRESENT OWNERS OF THE PROPERTY, AND ALSO THOSE WHO PURCHASE, MORTGAGE, OR GUARANTEE THE TITLE THERETO WITHIN ONE YEAR FROM THE DATE HEREOF.

DATED: 9/25/21

CHRISTOPHER A. HODGES P.L.S. 2760

TOPOGRAPHIC SURVEY
N1780 SPRING ROAD
LAKE GENEVA, WI 53147

– WORK ORDERED BY –
GENEVA HOMES, INC
P.O. BOX 7
LAKE GENEVA, WI 53147

FARRIS, HANSEN & ASSOCIATES, INC.
ENGINEERING – ARCHITECTURE – SURVEYING
7 RIDGWAY COURT P.O. BOX 437
ELKHORN, WISCONSIN 53121
OFFICE: (262) 723-2098 FAX: (262) 723-5886

REVISIONS

PROJECT NO. 10554
DATE: 09-23-21
SHEET NO. 1 OF 1

X:\Acad_Std\Carlson\TITLE BLOCKS\FHA 18x24.dwg

ILGD-123

117-4572