
KOLB LAND CONSULTING, INC.

LAND SURVEYING · SUBDIVIDING · LAND PLANNING

LAKE GENEVA, WISCONSIN 53147 WHITEWATER, WISCONSIN 53190

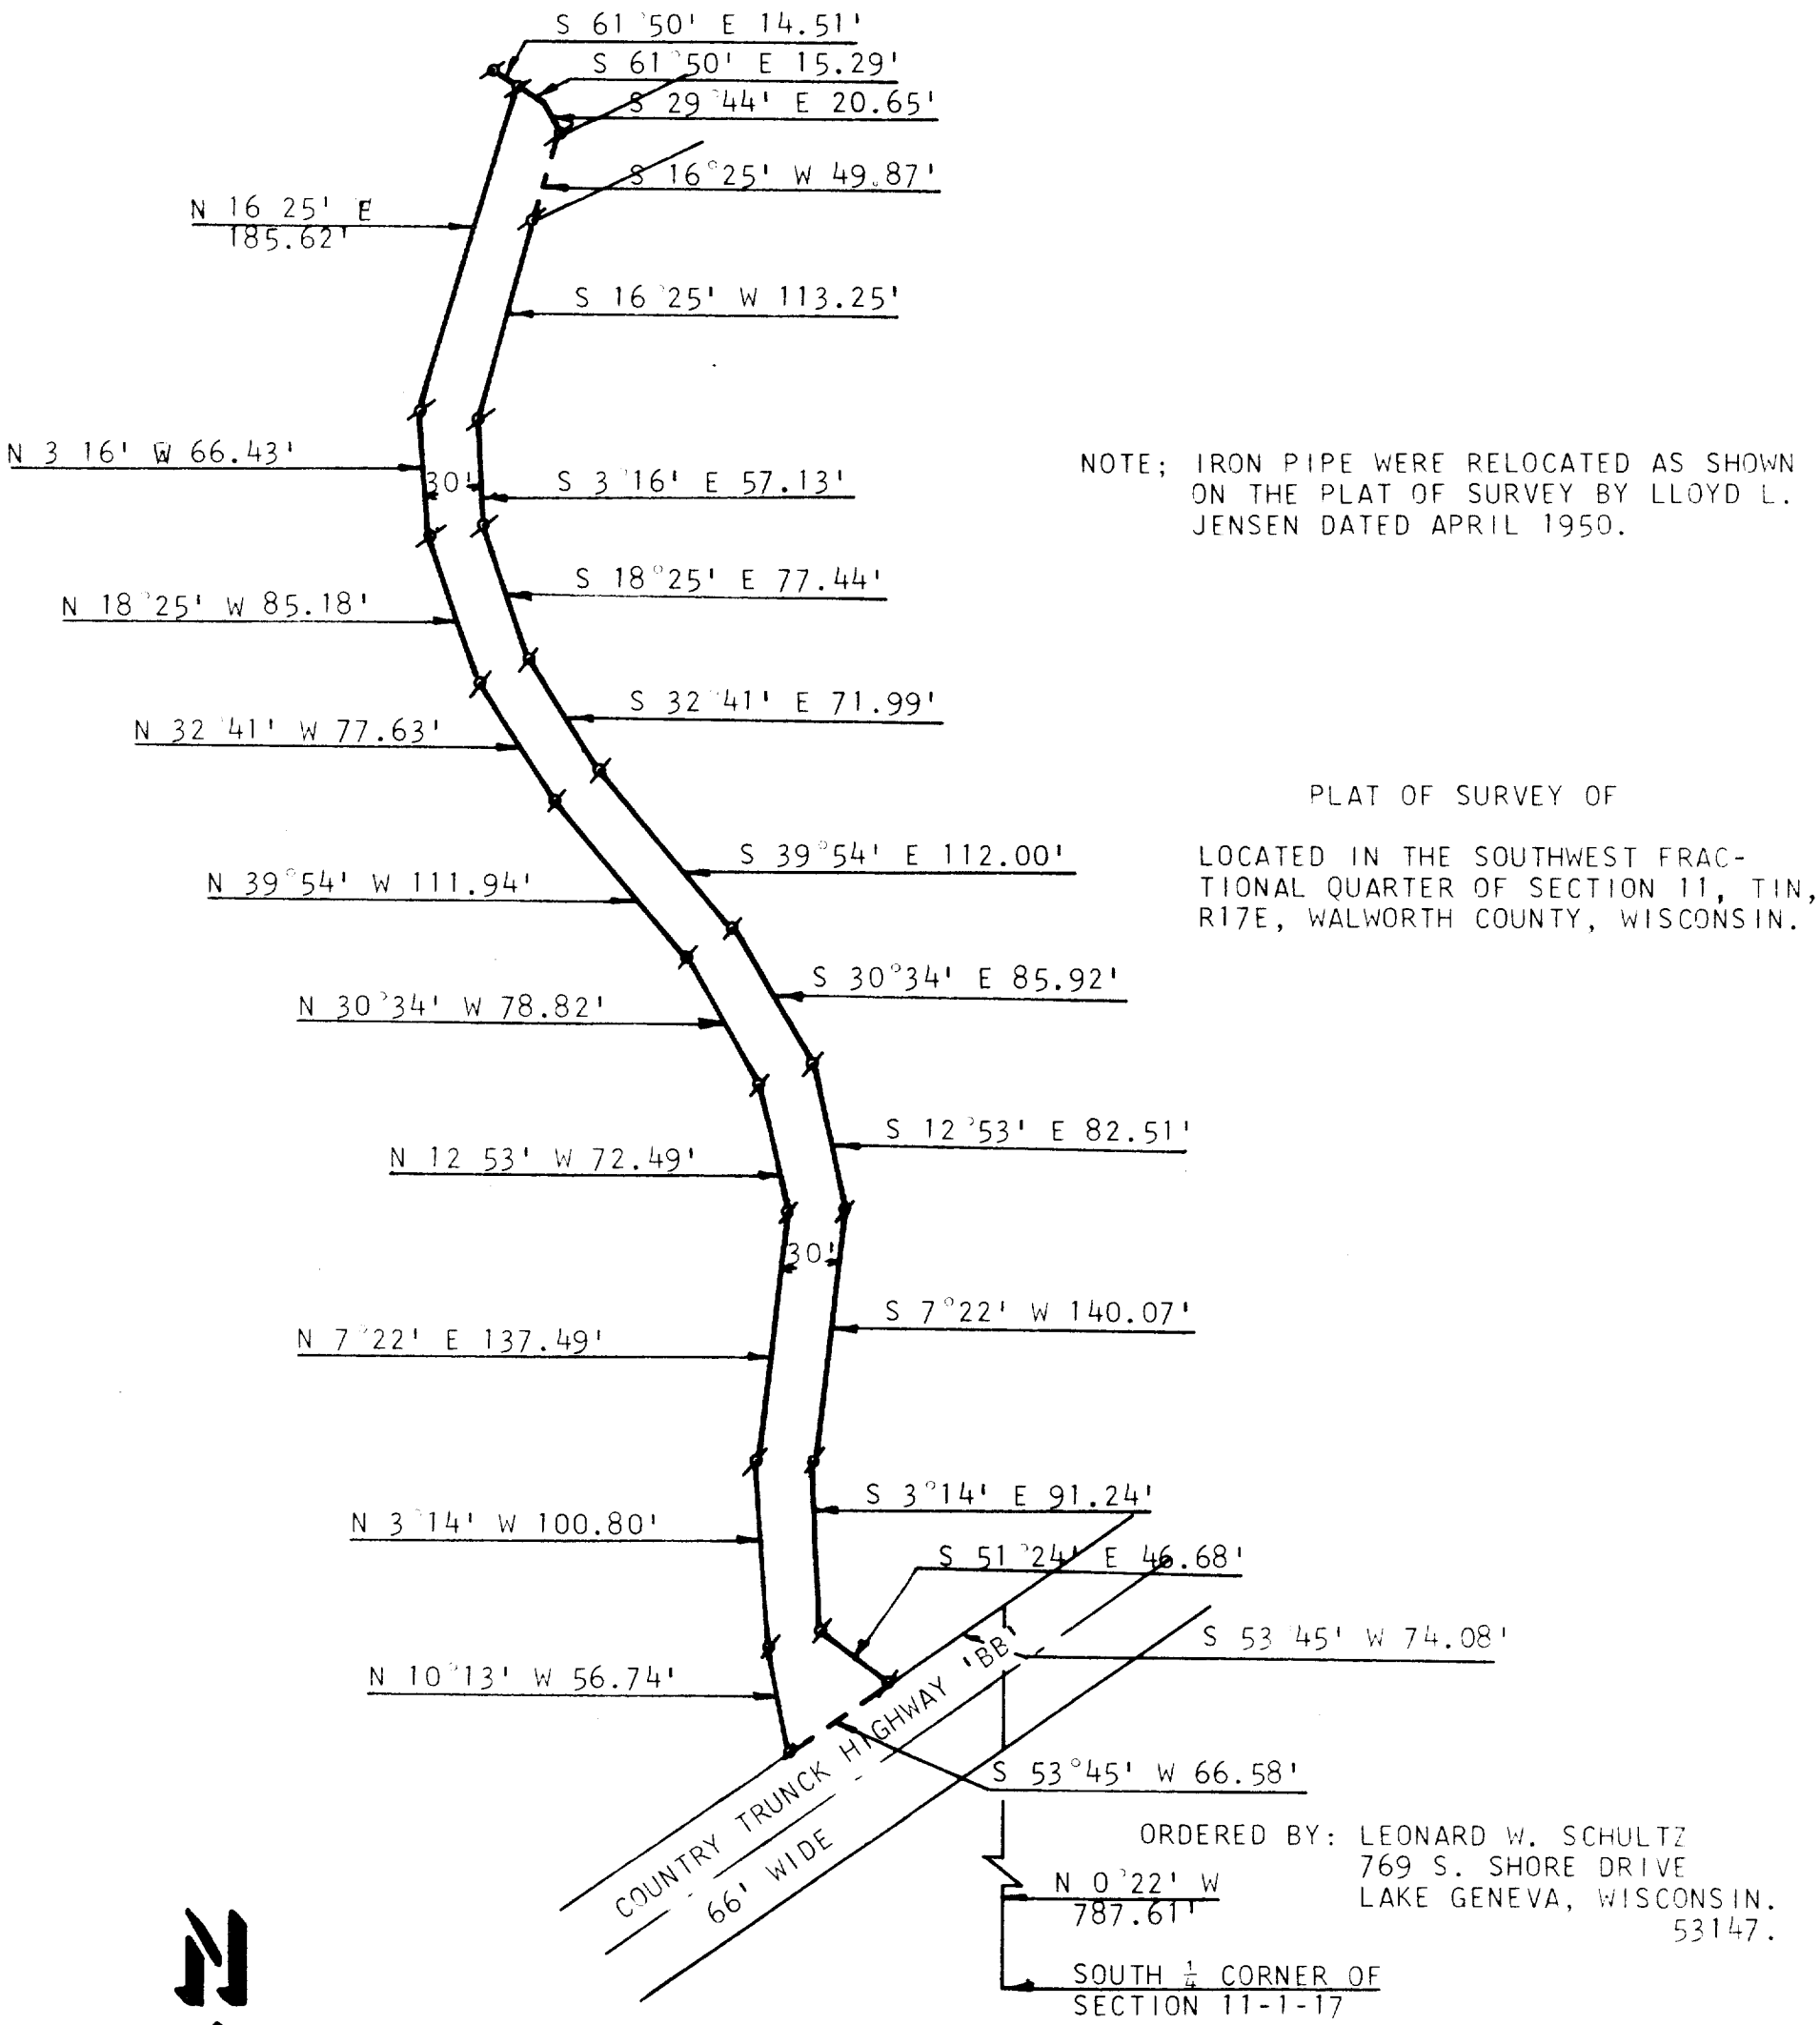

NOTE; IRON PIPE WERE RELOCATED AS SHOWN ON THE PLAT OF SURVEY BY LLOYD L. JENSEN DATED APRIL 1950.

PLAT OF SURVEY OF

LOCATED IN THE SOUTHWEST FRACTIONAL QUARTER OF SECTION 11, T1N, R17E, WALWORTH COUNTY, WISCONSIN.

ORDERED BY: LEONARD W. SCHULTZ
769 S. SHORE DRIVE
LAKE GENEVA, WISCONSIN.
53147.

SCALE 1"=100'

LEGEND:

o - IRON PIPE PLACED
ø - IRON PIPE FOUND

WISCONSIN REGISTERED LAND SURVEYOR

Harold H. Kolb

HAROLD H. KOLB
WISCONSIN REGISTERED LAND SURVEYOR, S-187
DATE Oct. 2, 1979

L-11-9C

117-621K