
DUNHAM SURVEYING, S.C.
SURVEYING & SUBDIVIDING
DELAVAN, WISCONSIN 53115

RECEIVED
AUG 19 1986

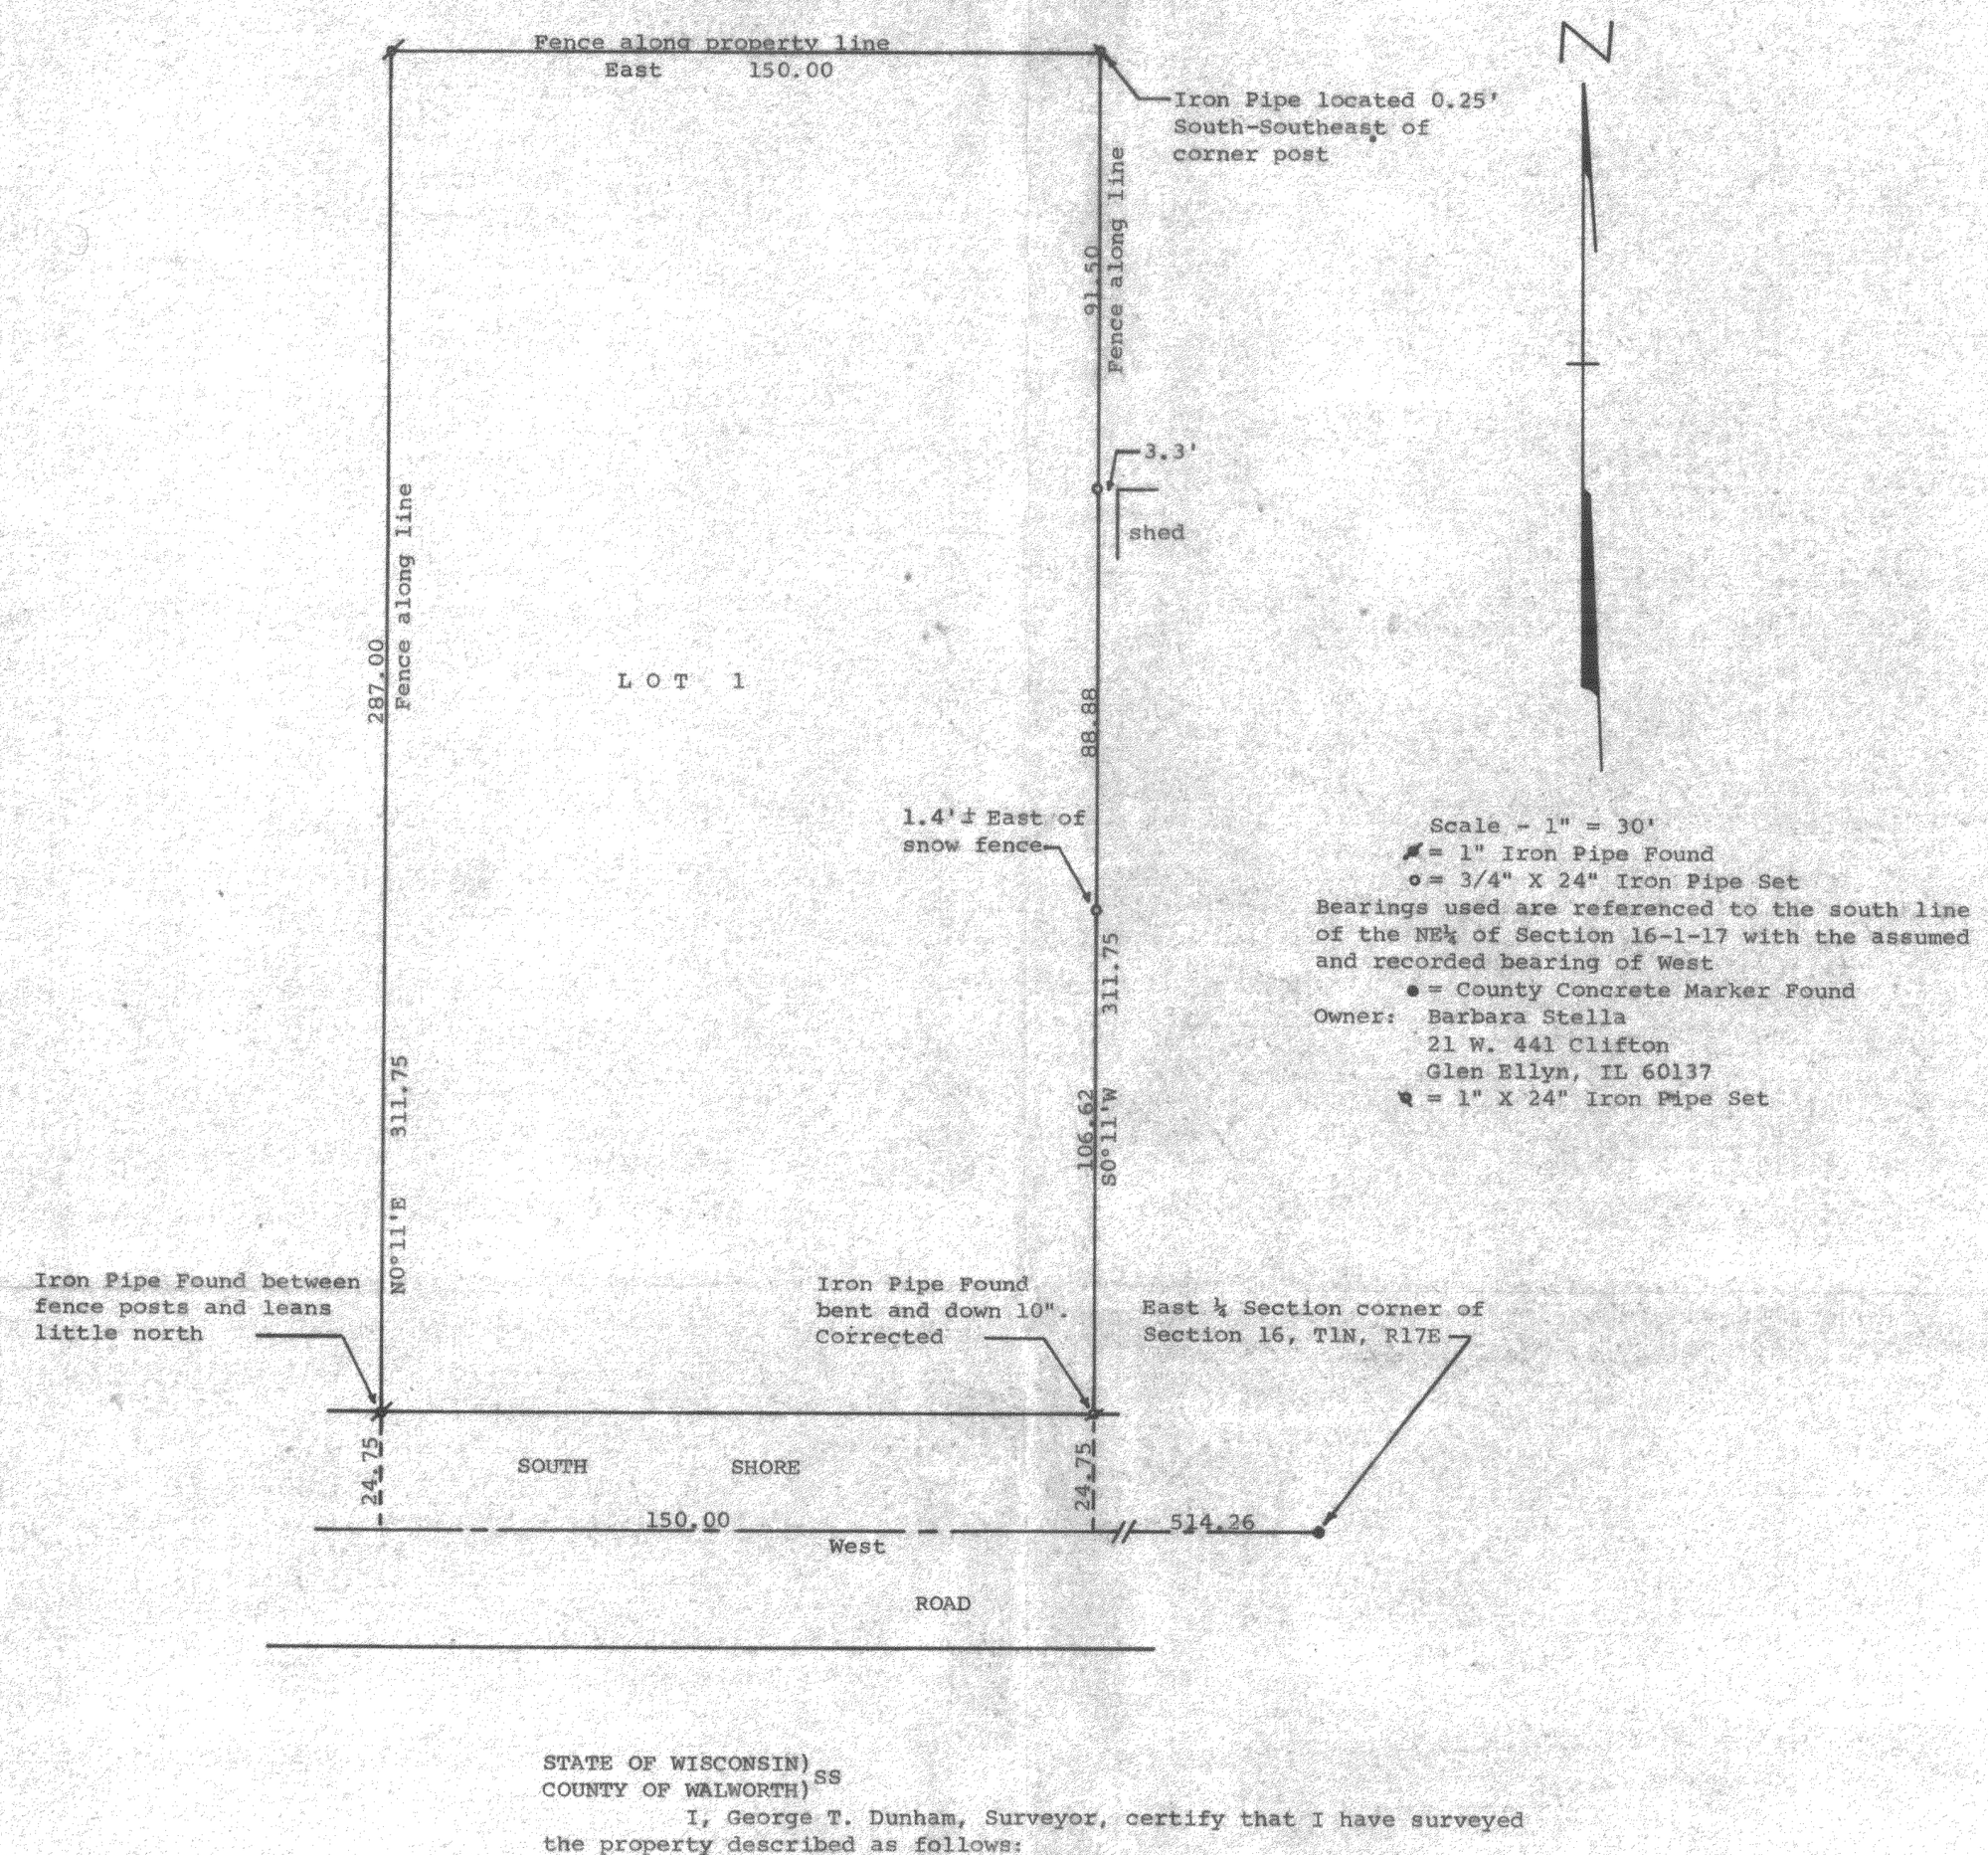

Scale - 1" = 30'
▲ = 1" Iron Pipe Found
o = 3/4" X 24" Iron Pipe Set
Bearings used are referenced to the south line of the NE¼ of Section 16-1-17 with the assumed and recorded bearing of West
● = County Concrete Marker Found
Owner: Barbara Stella
21 W. 441 Clifton
Glen Ellyn, IL 60137
⊗ = 1" X 24" Iron Pipe Set

STATE OF WISCONSIN)
COUNTY OF WALWORTH) SS

I, George T. Dunham, Surveyor, certify that I have surveyed the property described as follows:

Lot 1 of Certified Survey No. 163 recorded in Volume 1 of Certified Surveys on page 163 as document No. 653271, Walworth County Records being a parcel of land located in the Northeast ¼ of Section 16, T 1 N, R 17 E, Walworth County, Wisconsin,

and that the above map is a true representation thereof and shows the size and location of the property, its exterior boundaries, boundary fences, apparent easements, roadways and visible encroachments, if any, and that there are buildings located on said property, none of which encroach, but were not located at this time, and that I have surveyed the property hereon described according to the official records to the best of my knowledge and belief.

November 29, 1984

George T. Dunham
George T. Dunham, Surveyor

WISCONSIN LAND SURVEYOR
GEORGE T. DUNHAM
S-306
DELAVAN WIS.

K & E 10-9155

IA163-1