
HAROLD H. KOLB
REGISTERED PROFESSIONAL LAND SURVEYOR
LAKE GENEVA, WISCONSIN

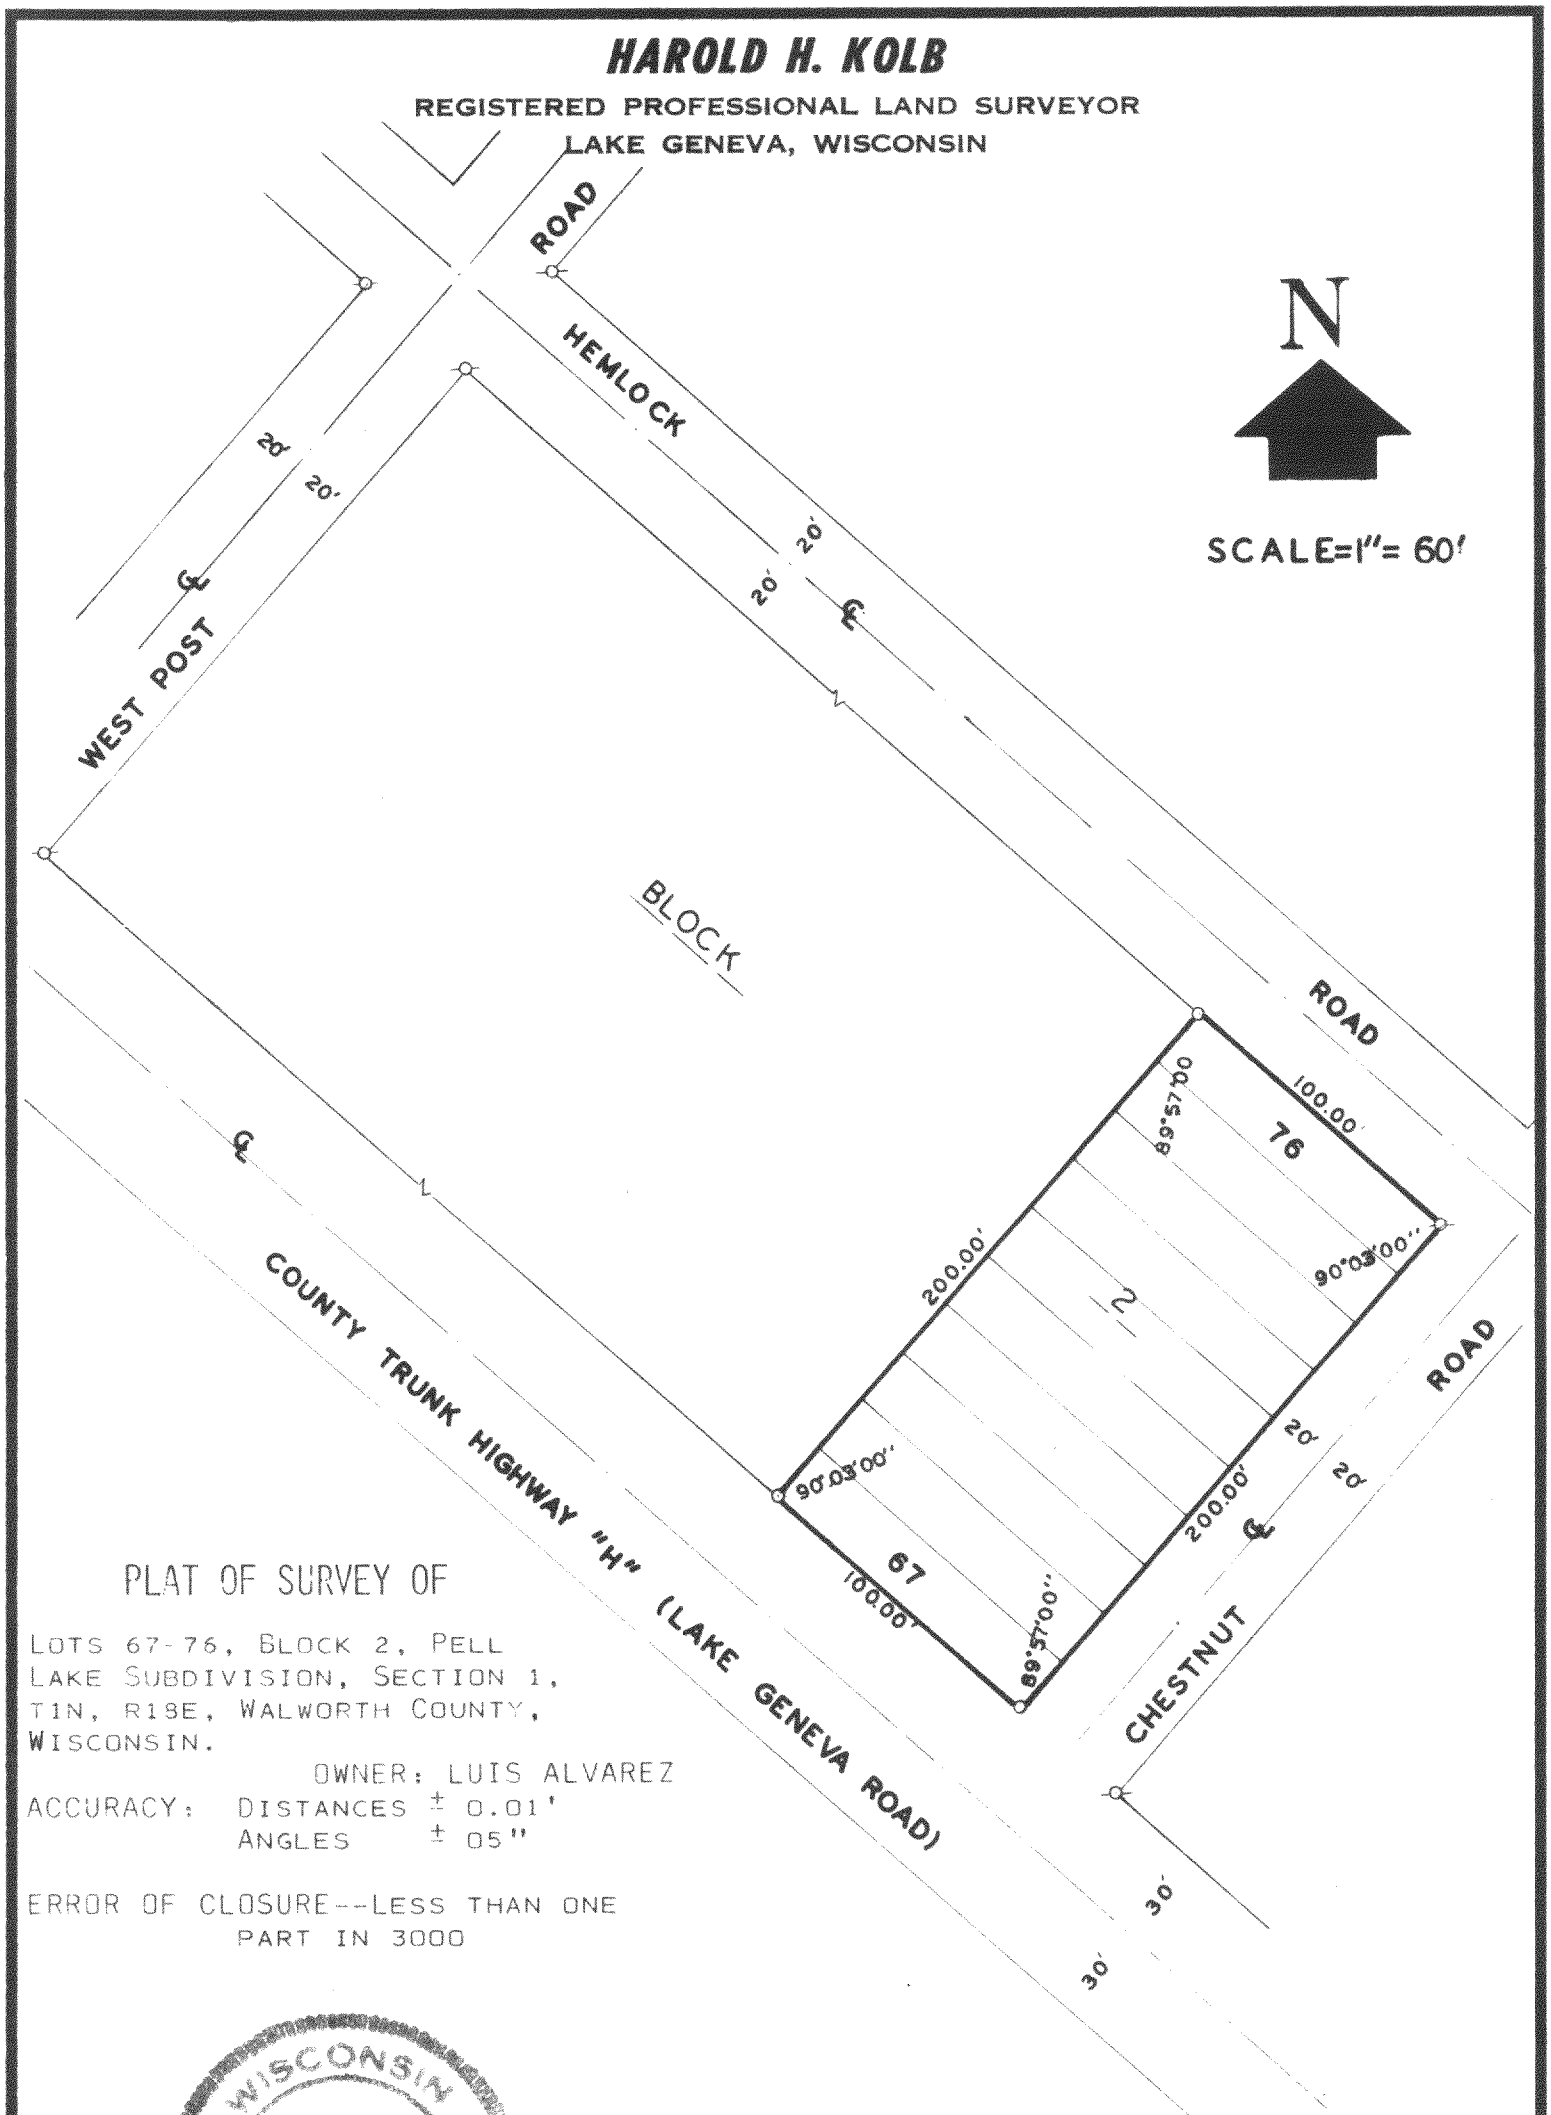

PLAT OF SURVEY OF

LOTS 67-76, BLOCK 2, PELL LAKE SUBDIVISION, SECTION 1, T1N, R18E, WALWORTH COUNTY, WISCONSIN.

OWNER: LUIS ALVAREZ

ACCURACY: DISTANCES ± 0.01'
ANGLES ± 05"

ERROR OF CLOSURE--LESS THAN ONE PART IN 3000

WISCONSIN HAROLD H. KOLB S-187 LAKE GENEVA, WIS LAND SURVEYOR

I, HAROLD H. KOLB, DO HEREBY CERTIFY THAT I HAVE SURVEYED THE PROPERTY HEREON DESCRIBED ACCORDING TO THE OFFICIAL RECORDS, AND THAT THE PLAT HEREON IS A CORRECT REPRESENTATION OF THE LOT LINES.

Harold H. Kolb
HAROLD H. KOLB
WISCONSIN REGISTERED LAND SURVEYOR, S-187
DATE April 15, 1977

REVISED DATE: APRIL 19, 1977

118-559

LEGEND

- O — IRON PIPE PLACED. 1" x 24" 1.13 LB./LIN. FT.
- ● — CONCRETE MONUMENT, 5" DIA. x 30"
- ø — IRON PIPE FOUND

BRUNING 40-105 1M-6-71