DUNHAM SURVEYING, S.C.

SURVEYING & SUBDIVIDING
DELAVAN, WISCONSIN 53115

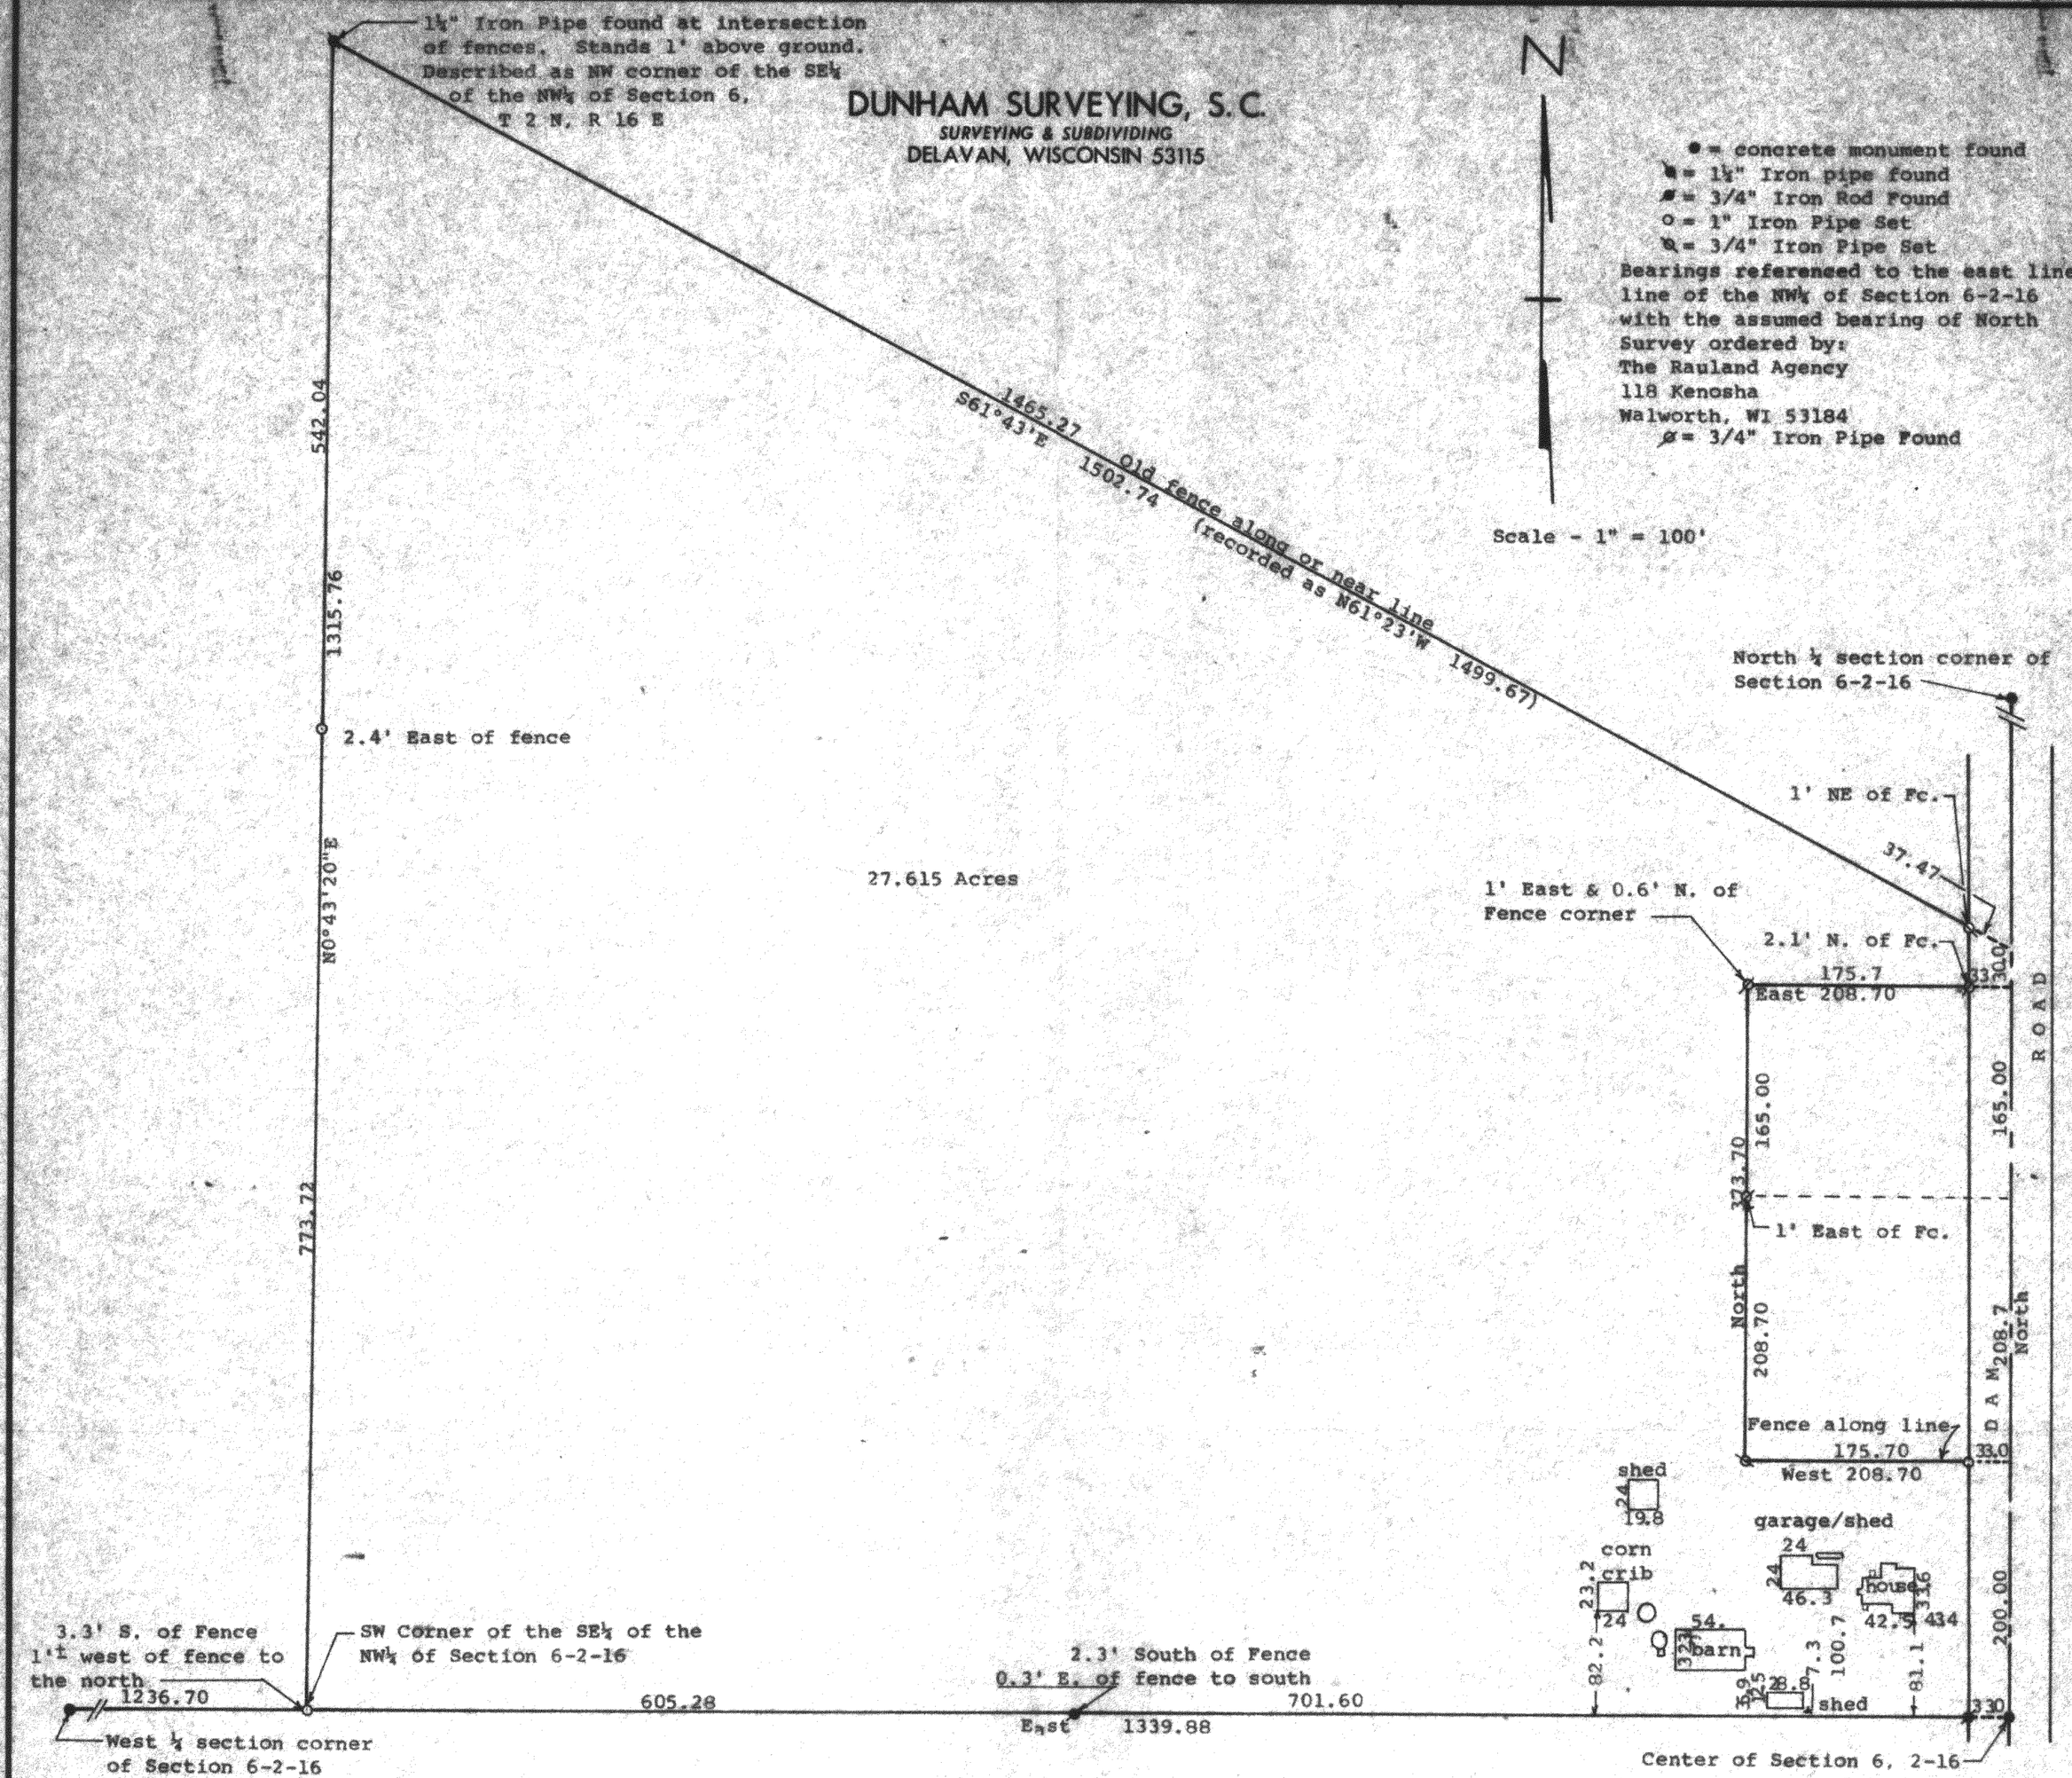

STATE OF WISCONSIN) SS
COUNTY OF WALWORTH)

I, George T. Dunham, Surveyor, certify that I have surveyed the property described as follows:

A parcel of land located in the Southeast ¼ of the Northwest ¼ of Section 6, T 2 N, R 16 E, Walworth County, Wisconsin, described as follows: Beginning at the center ¼ corner of said Section 6; thence North along the east line of said Northwest ¼, 200.00 feet; thence West 208.70 feet; thence North 373.70 feet; thence East 208.70 feet to the east line of said Northwest ¼; thence North 30.00 feet; thence N61°43'W 1502.74 feet (previously recorded as N61°23'W 1499.67 feet) to the northwest corner of the Southeast ¼ of the Northwest ¼ of said section 6 as shown by a 1¼" iron pipe found at said corner; thence S0°43'20"W along the west line of said Southeast ¼ of the Northwest ¼ of said Section 6, 1315.76 feet to the southwest corner of said Southeast ¼ of the Northwest ¼ of said Section 6; thence East along the south line of said section 1339.88 feet to the place of beginning containing 27.615 acres of land, more or less

and that the plat shown hereon is a correct representation thereof and shows the size and location of the property, its exterior boundaries, the location of all visible structures and dimensions of all principal buildings thereon, boundary fences, apparent easements, roadways and visible encroachments, if any, and that I have surveyed the property hereon described, according to the official records, to the best of my knowledge and belief.

November 13, 1992

George T. Dunham, Surveyor

RECEIVED
FEB 11 1993

WISCONSIN
GEORGE T. DUNHAM
S-306
DELAVAN WIS.
LAND SURVEYOR

GMB 1020

216-1730

Now com 3215-2
3330-1+2

FD-6-3
FD-6-3A
FD-6-3B