
ABELL
SURVEYING & MAPPING
DELAVAN, WISCONSIN 53115
414-728-6737

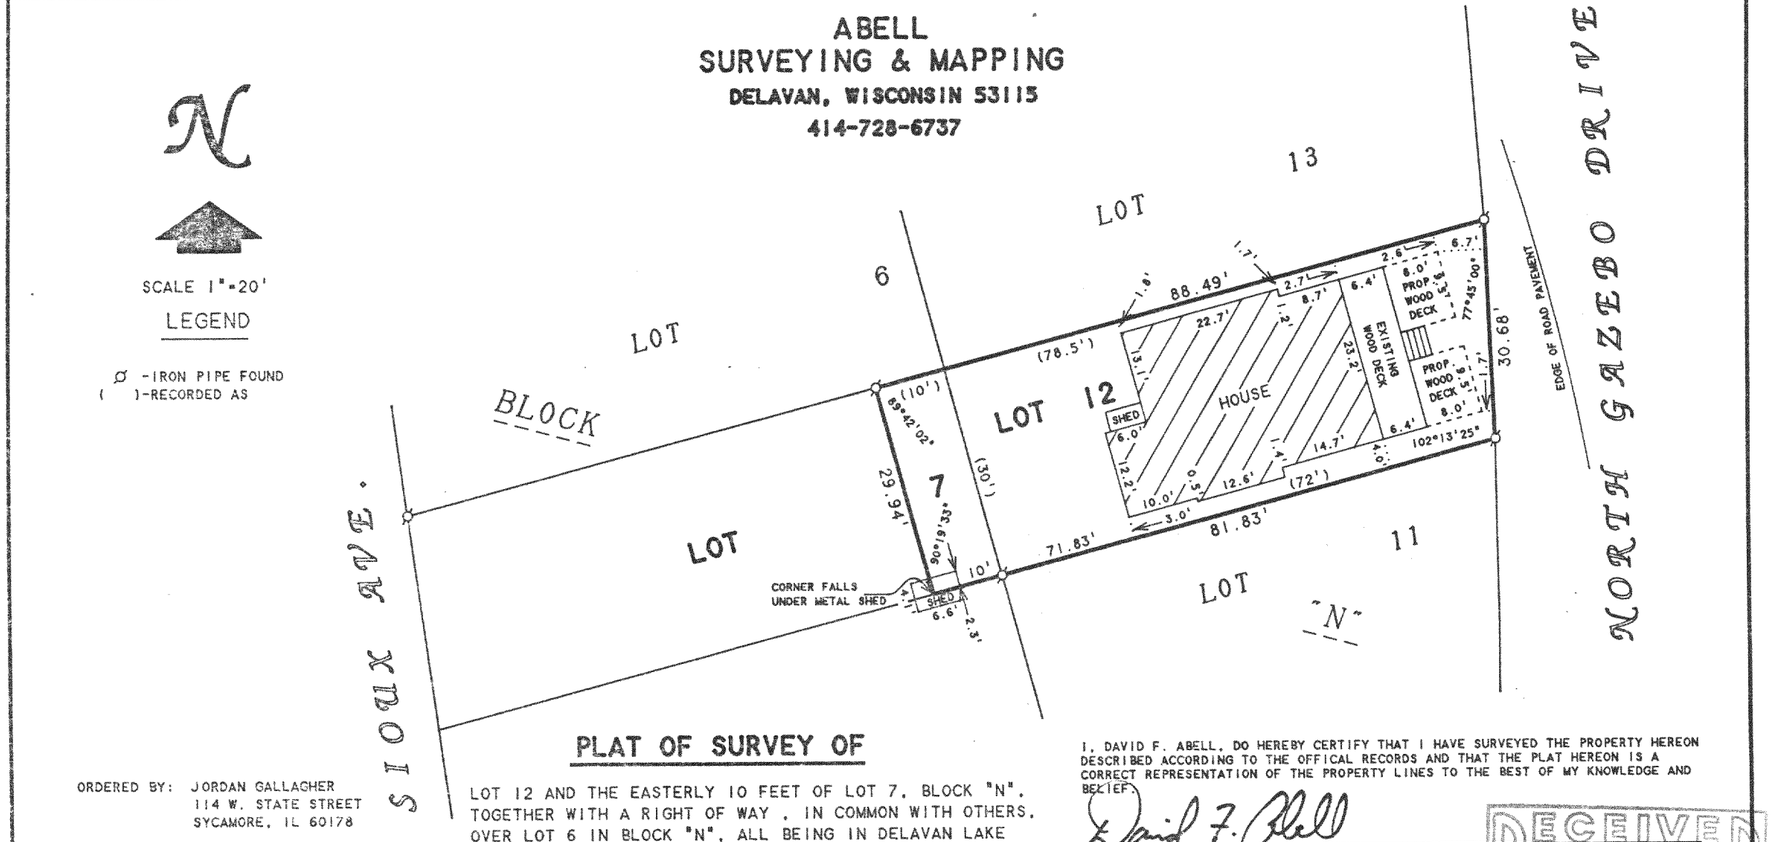

PLAT OF SURVEY OF

LOT 12 AND THE EASTERLY 10 FEET OF LOT 7, BLOCK "N", TOGETHER WITH A RIGHT OF WAY , IN COMMON WITH OTHERS, OVER LOT 6 IN BLOCK "N", ALL BEING IN DELAVAN LAKE ASSEMBLY GROUNDS, A SUBDIVISION IN THE TOWN OF DELAVAN. WALWORTH COUNTY, WISCONSIN.

ORDERED BY: JORDAN GALLAGHER
114 W. STATE STREET
SYCAMORE, IL 60178

I, DAVID F. ABELL, DO HEREBY CERTIFY THAT I HAVE SURVEYED THE PROPERTY HEREON DESCRIBED ACCORDING TO THE OFFICAL RECORDS AND THAT THE PLAT HEREON IS A CORRECT REPRESENTATION OF THE PROPERTY LINES TO THE BEST OF MY KNOWLEDGE AND BELIEF.

David F. Abell

DAVID F. ABELL
WISCONSIN REGISTERED LAND SURVEYOR, S-1596

August 20, 1996
DATE

JOB NUMBER - 96140

NOTE: THIS IS NOT A CERTIFIED COPY UNLESS SEALED.

RECEIVED
DEC - 6 1996

FDLA-139

216-2364