Plat of Survey

of

Lot 1 of Wallis Subdivision Addition No. 1,

a redivision of Lot 1 of Certified Survey Map No. 3138, located in Government Lots 1 and 2 and the Northeast 1/4 of Section 33, Town 2 North, Range 16 East, Town of Delavan, Walworth County, Wisconsin.

Surveyed for **Edward A. Brennan Trust**
400 North Michigan Avenue
Chicago, Illinois 60611

c/o

Montsma Builders, Inc.
917 Racine Street
Delavan, Wisconsin 53115

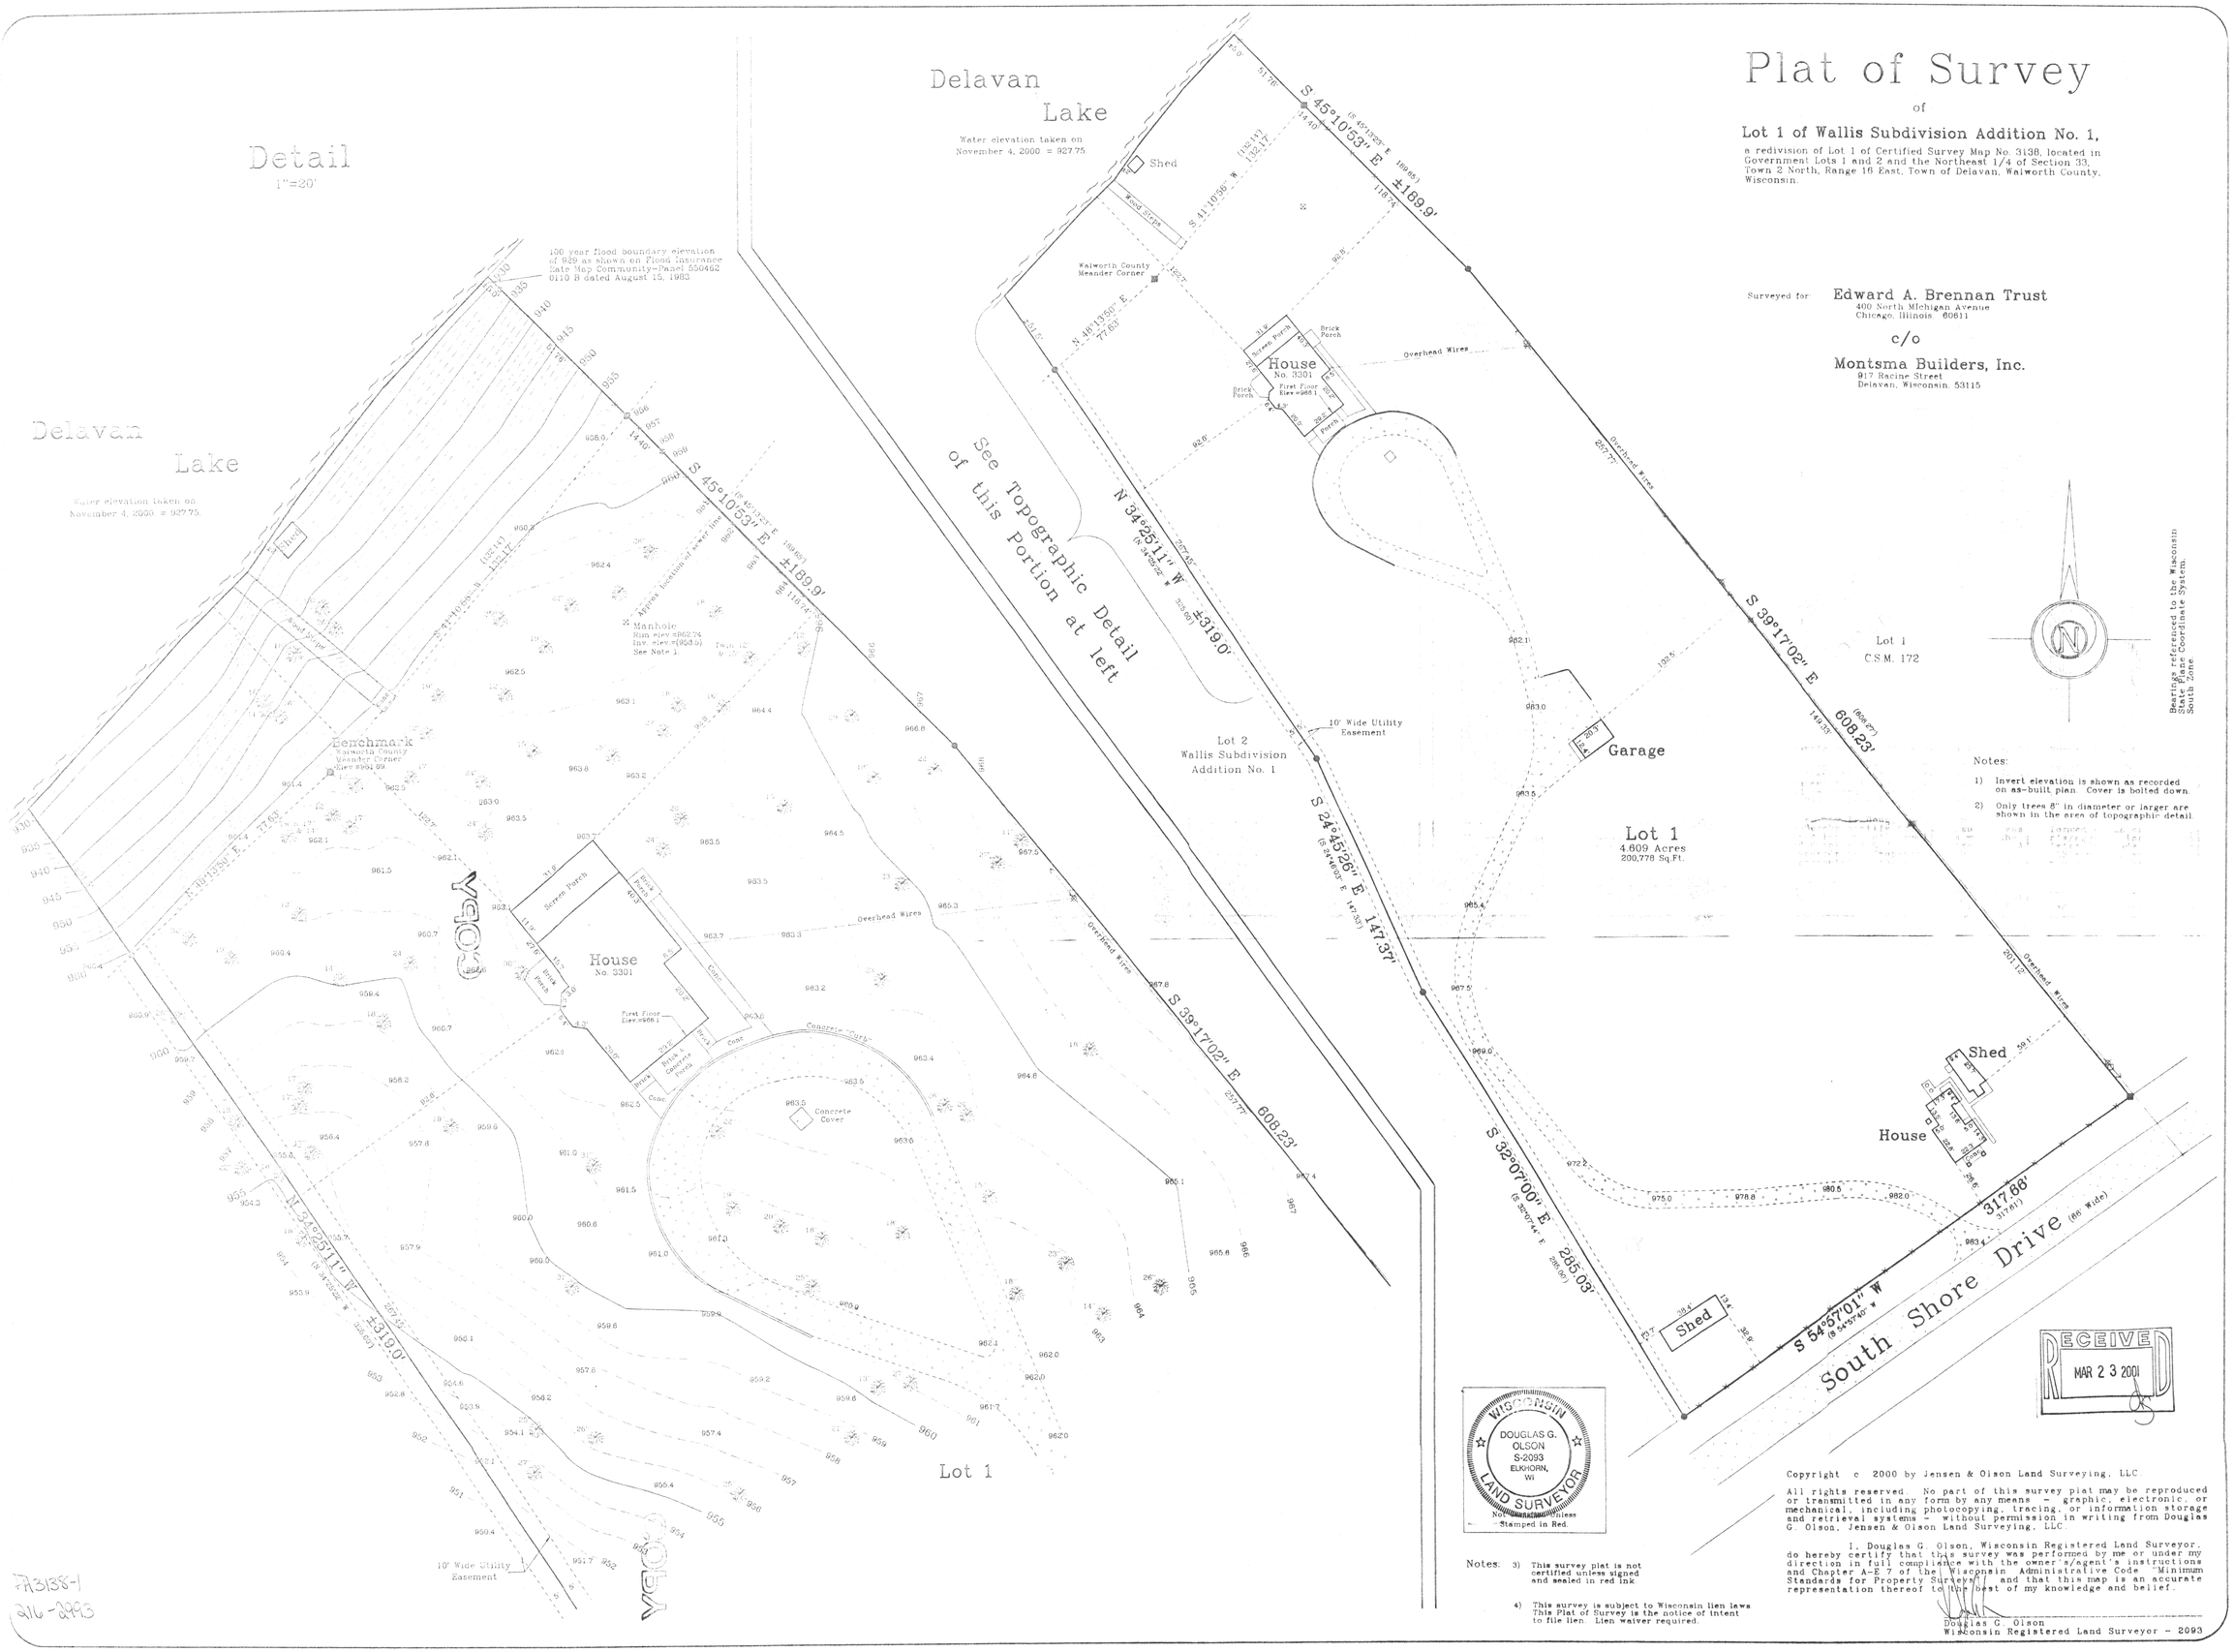

Notes:

1) Invert elevation is shown as recorded on as-built plan. Cover is bolted down.

2) Only trees 8" in diameter or larger are shown in the area of topographic detail.

Notes:

3) This survey plat is not certified unless signed and sealed in red ink.

4) This survey is subject to Wisconsin lien laws. This Plat of Survey is the notice of intent to file lien. Lien waiver required.

WISCONSIN
DOUGLAS G. OLSON
S-2093
ELKHORN, WI
LAND SURVEYOR
Not Valid Unless Stamped in Red.

RECEIVED
MAR 23 2001

Copyright c 2000 by Jensen & Olson Land Surveying, LLC

All rights reserved. No part of this survey plat may be reproduced or transmitted in any form by any means - graphic, electronic, or mechanical, including photocopying, tracing, or information storage and retrieval systems - without permission in writing from Douglas G. Olson, Jensen & Olson Land Surveying, LLC.

I, Douglas G. Olson, Wisconsin Registered Land Surveyor, do hereby certify that this survey was performed by me or under my direction in full compliance with the owner's/agent's instructions and Chapter A-E 7 of the Wisconsin Administrative Code "Minimum Standards for Property Surveys", and that this map is an accurate representation thereof to the best of my knowledge and belief.

Douglas G. Olson
Wisconsin Registered Land Surveyor - 2093

Survey date: November 6, 2000
Revisions:

Scale in Feet
1" = 40'
0' 20' 40' 80' 120'

Jensen & Olson Land Surveying, LLC
45 South Wisconsin Street P.O. Box 322
Elkhorn, Wisconsin 53121
Telephone: (262) 723-3434
Facsimile: (262) 723-8044

Legend
- Found Concrete Monument
- Found Iron Pipe with Brass Cap
- Found Iron Pipe
- Found Iron Rod
- Record Information
- Utility Pole
- Utility Pedestal
- Deciduous tree & dia.
- Asphalt Surface
- Concrete Surface
- Wire Fence

Sheet 1 of 1 Sheets

Job Reference Number
2000.145

2000.145

7A3138-1
316-2993