
GEORGE T. DUNHAM

SURVEYING & SUBDIVIDING

DELAVAN, WISCONSIN

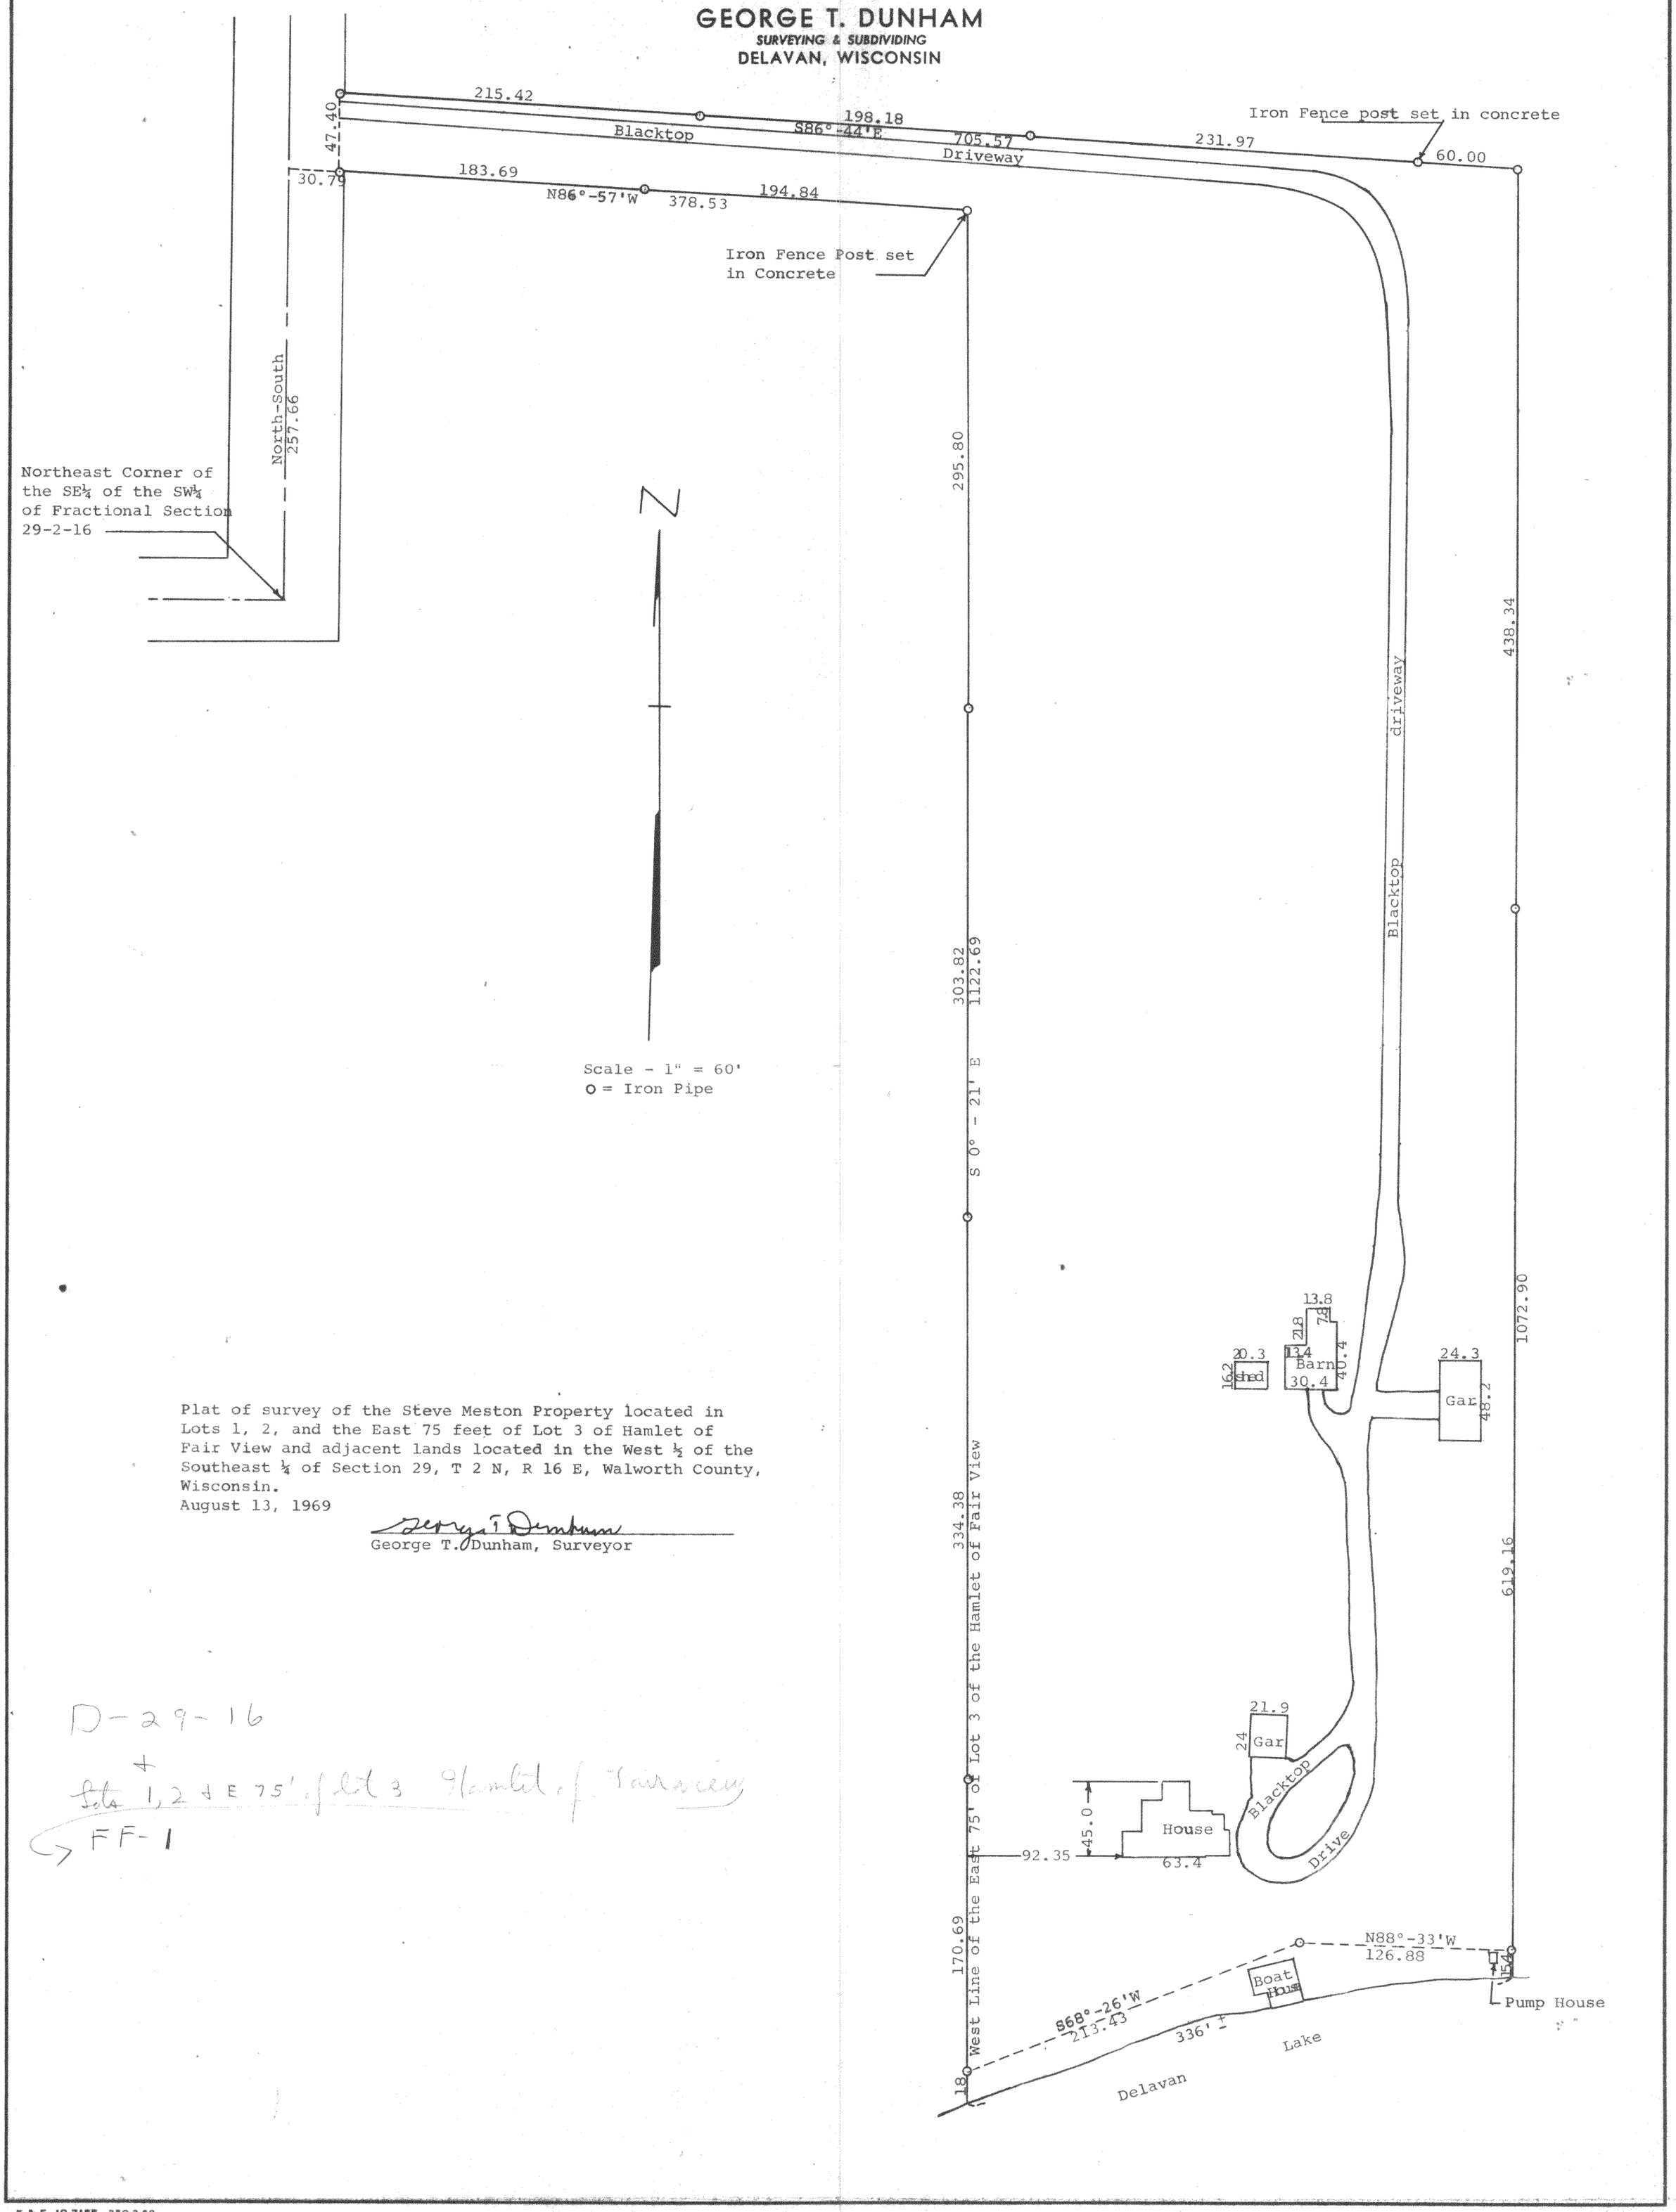

Scale - 1" = 60'

o = Iron Pipe

Plat of survey of the Steve Meston Property located in Lots 1, 2, and the East 75 feet of Lot 3 of Hamlet of Fair View and adjacent lands located in the West ½ of the Southeast ¼ of Section 29, T 2 N, R 16 E, Walworth County, Wisconsin.

August 13, 1969

George T. Dunham

George T. Dunham, Surveyor

D-29-16

Lots 1, 2 + E 75' of Lt 3 Hamlet of Fairview

FF-1

K & E 10-7155 250.3.68

216-334