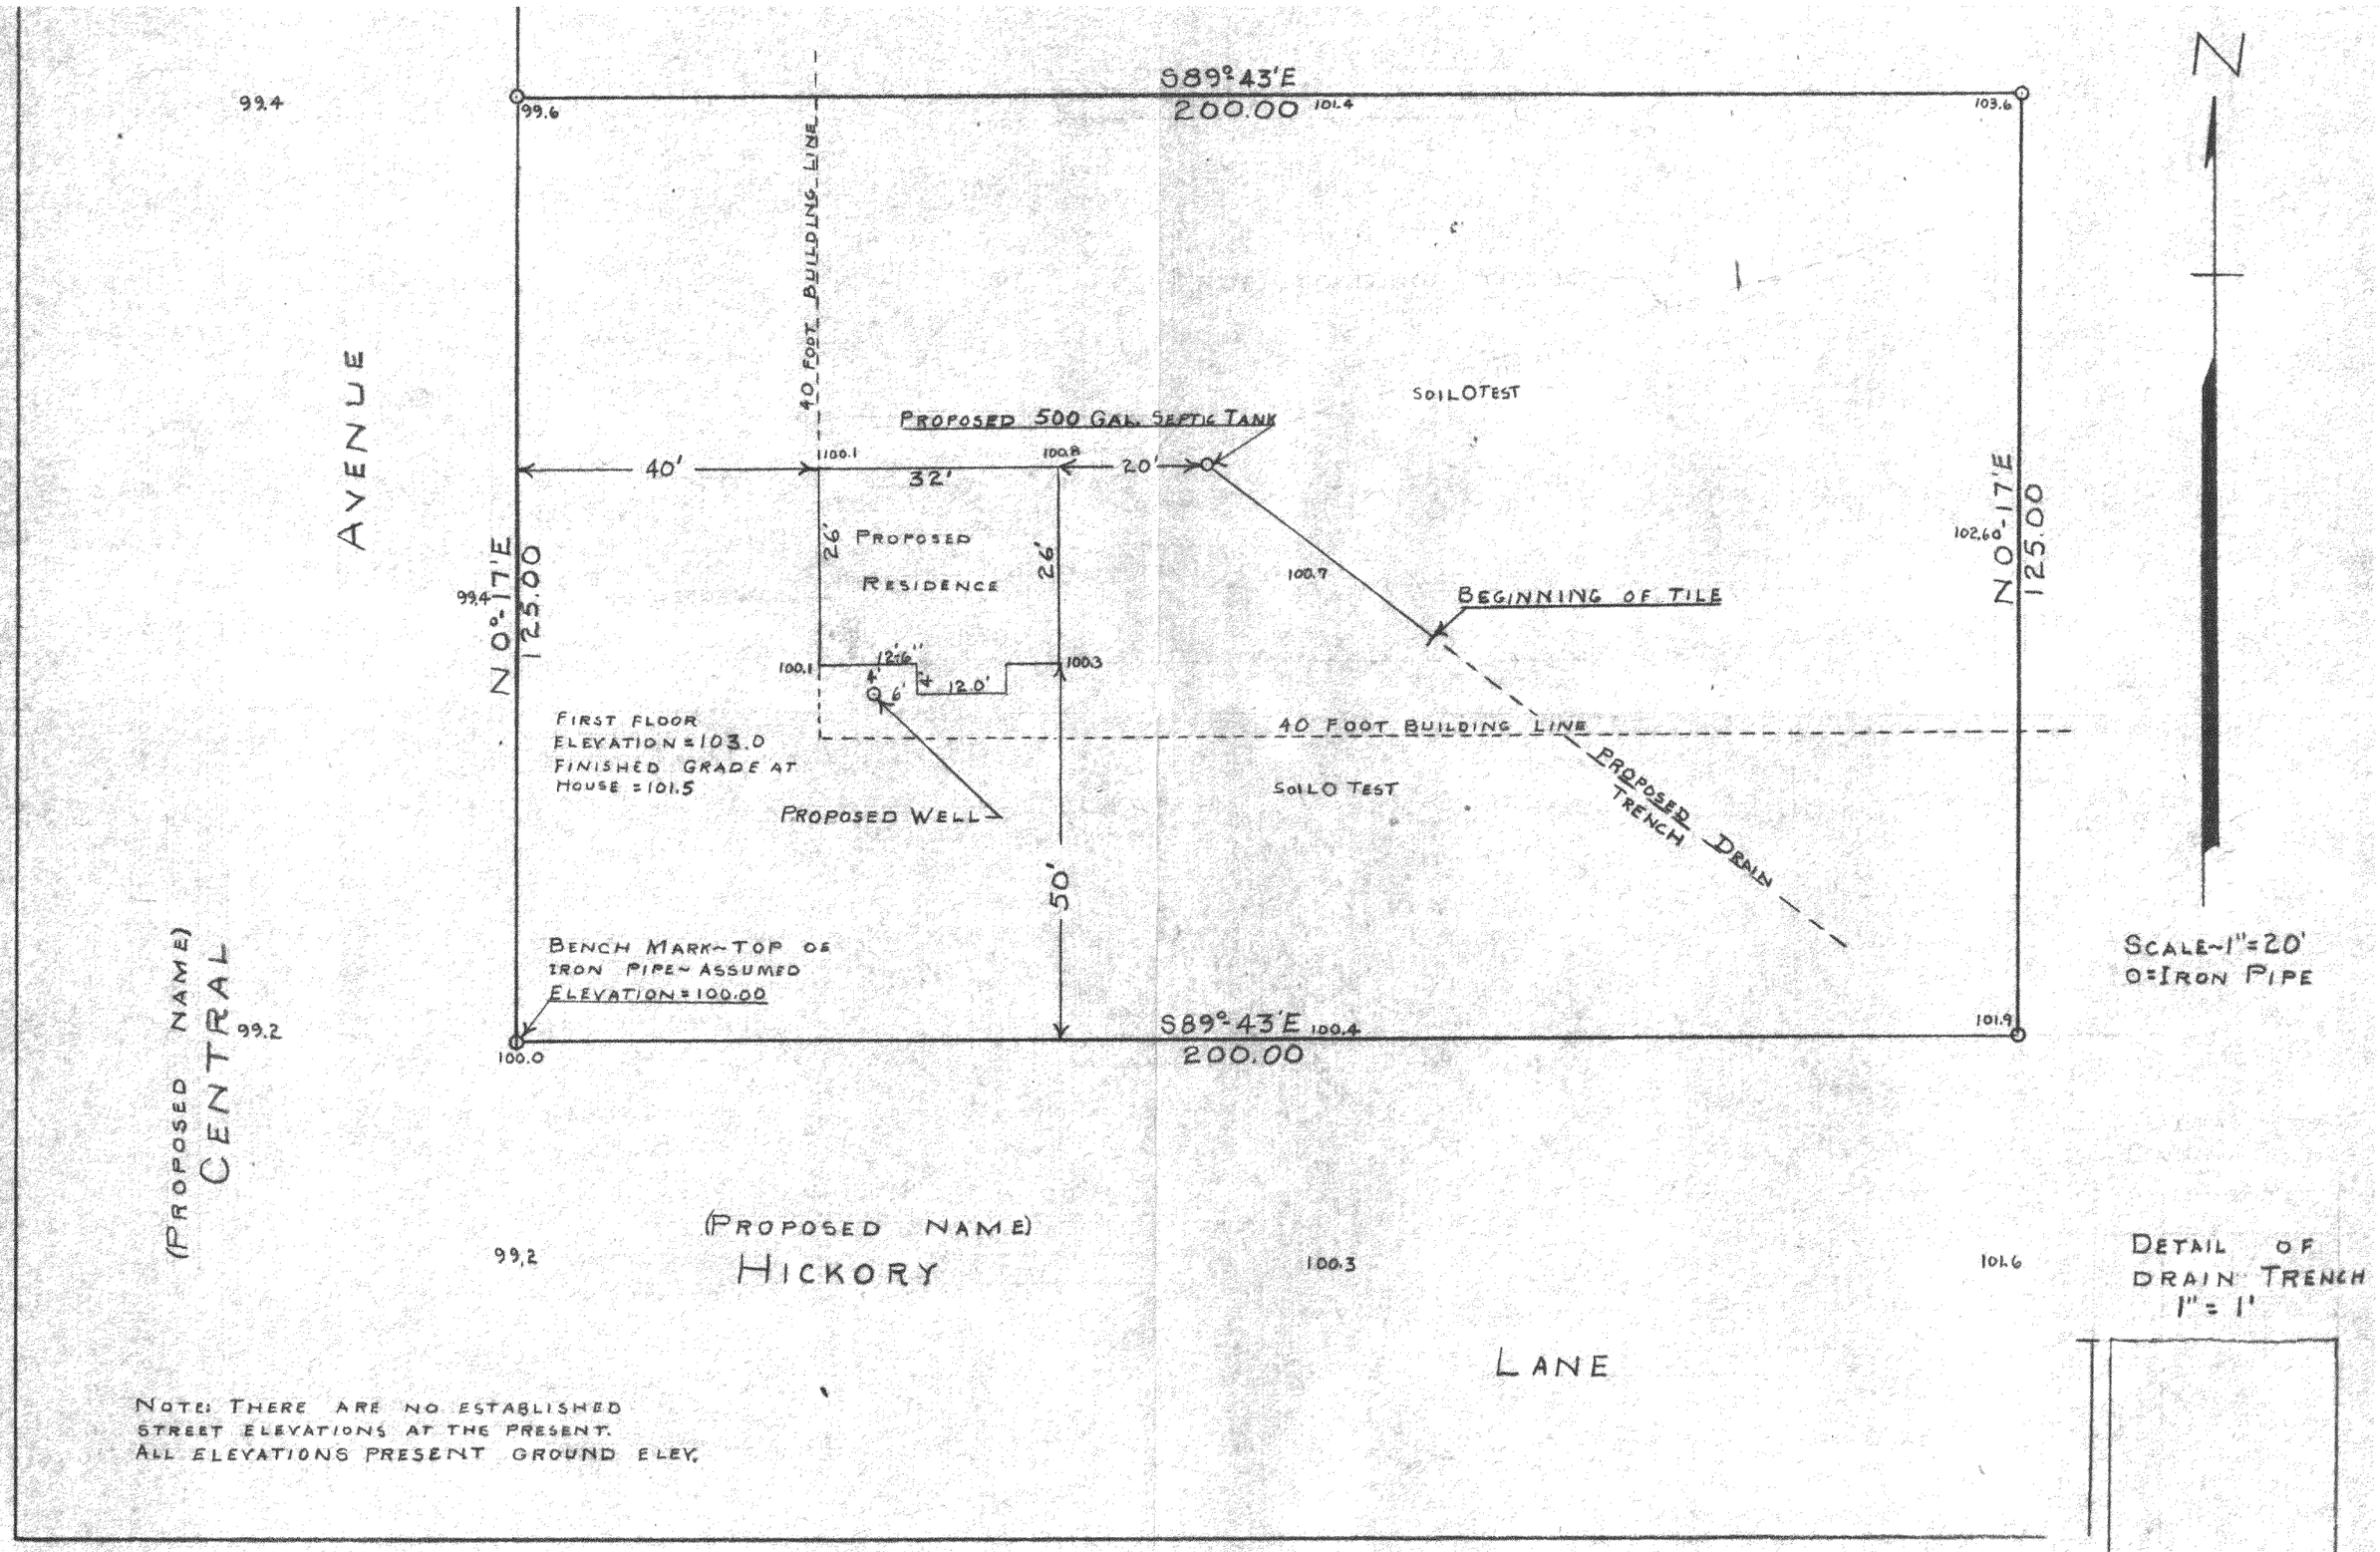

NOTE: THERE ARE NO ESTABLISHED STREET ELEVATIONS AT THE PRESENT. ALL ELEVATIONS PRESENT GROUND ELEV.

STATE OF WISCONSIN) SS
COUNTY OF WALWORTH)

I, GEORGE T. DUNHAM, DO HEREBY CERTIFY THAT I HAVE SURVEYED THE PROPERTY DESCRIBED AS FOLLOWS:

A PARCEL OF LAND LOCATED IN THE SE 1/4 OF SECTION 19, T2N R16E OF WALWORTH COUNTY, WISCONSIN, DESCRIBED AS FOLLOWS, TO-WIT: COMMENCING AT THE NORTH 1/8TH SECTION CORNER OF THE SW 1/4 OF SAID SECTION 19; THENCE S 0°-20'W 1220.12 FEET TO AN IRON PIPE; THENCE N53°-50'E 972.41 FEET TO AN IRON PIPE; THENCE S52°-41'E 1323.71 FEET TO THE CENTERLINE OF CO. TRUNK HIGHWAY "O"; THENCE N30°-08'E ALONG SAID CENTERLINE 403.69 FEET TO AN ANGLE POINT IN SAID HIGHWAY "O"; THENCE N0°-17'E ALONG SAID CENTERLINE 193.82 FEET TO A POINT; THENCE N89°-43'W 264.00 FEET TO THE PLACE OF BEGINNING; THENCE CONTINUE N89°-43'W 200.00 FEET TO A POINT; THENCE N0°-17'E 125.00 FEET TO A POINT; THENCE S89°-43'E 200.00 FEET TO A POINT; THENCE S0°-17'W 125.00 FEET TO THE PLACE OF BEGINNING.

Lot 13 of Delview Sub

AND THAT THE PLAT SHOWN ABOVE IS A CORRECT REPRESENTATION OF THE PROPERTY LINES.

MARCH 1955
REVISED MAY 1955

George T. Dunham
GEORGE T. DUNHAM, SURVEYOR
DELAVAN, WISCONSIN

FOVA-13

216-36