
ABERNATHY and ASSOCIATES

Kenneth B. Abernathy Jr.

Wisconsin Registered Land Surveyor S-1594

W4056 BRAY RD.
ELKHORN, WI. 53121
PHONE: (262) 723-4260 (OFFICE)
(262) 723-7209 (FAX)
Email: abernathy@elknet.net

PLAT OF SURVEY

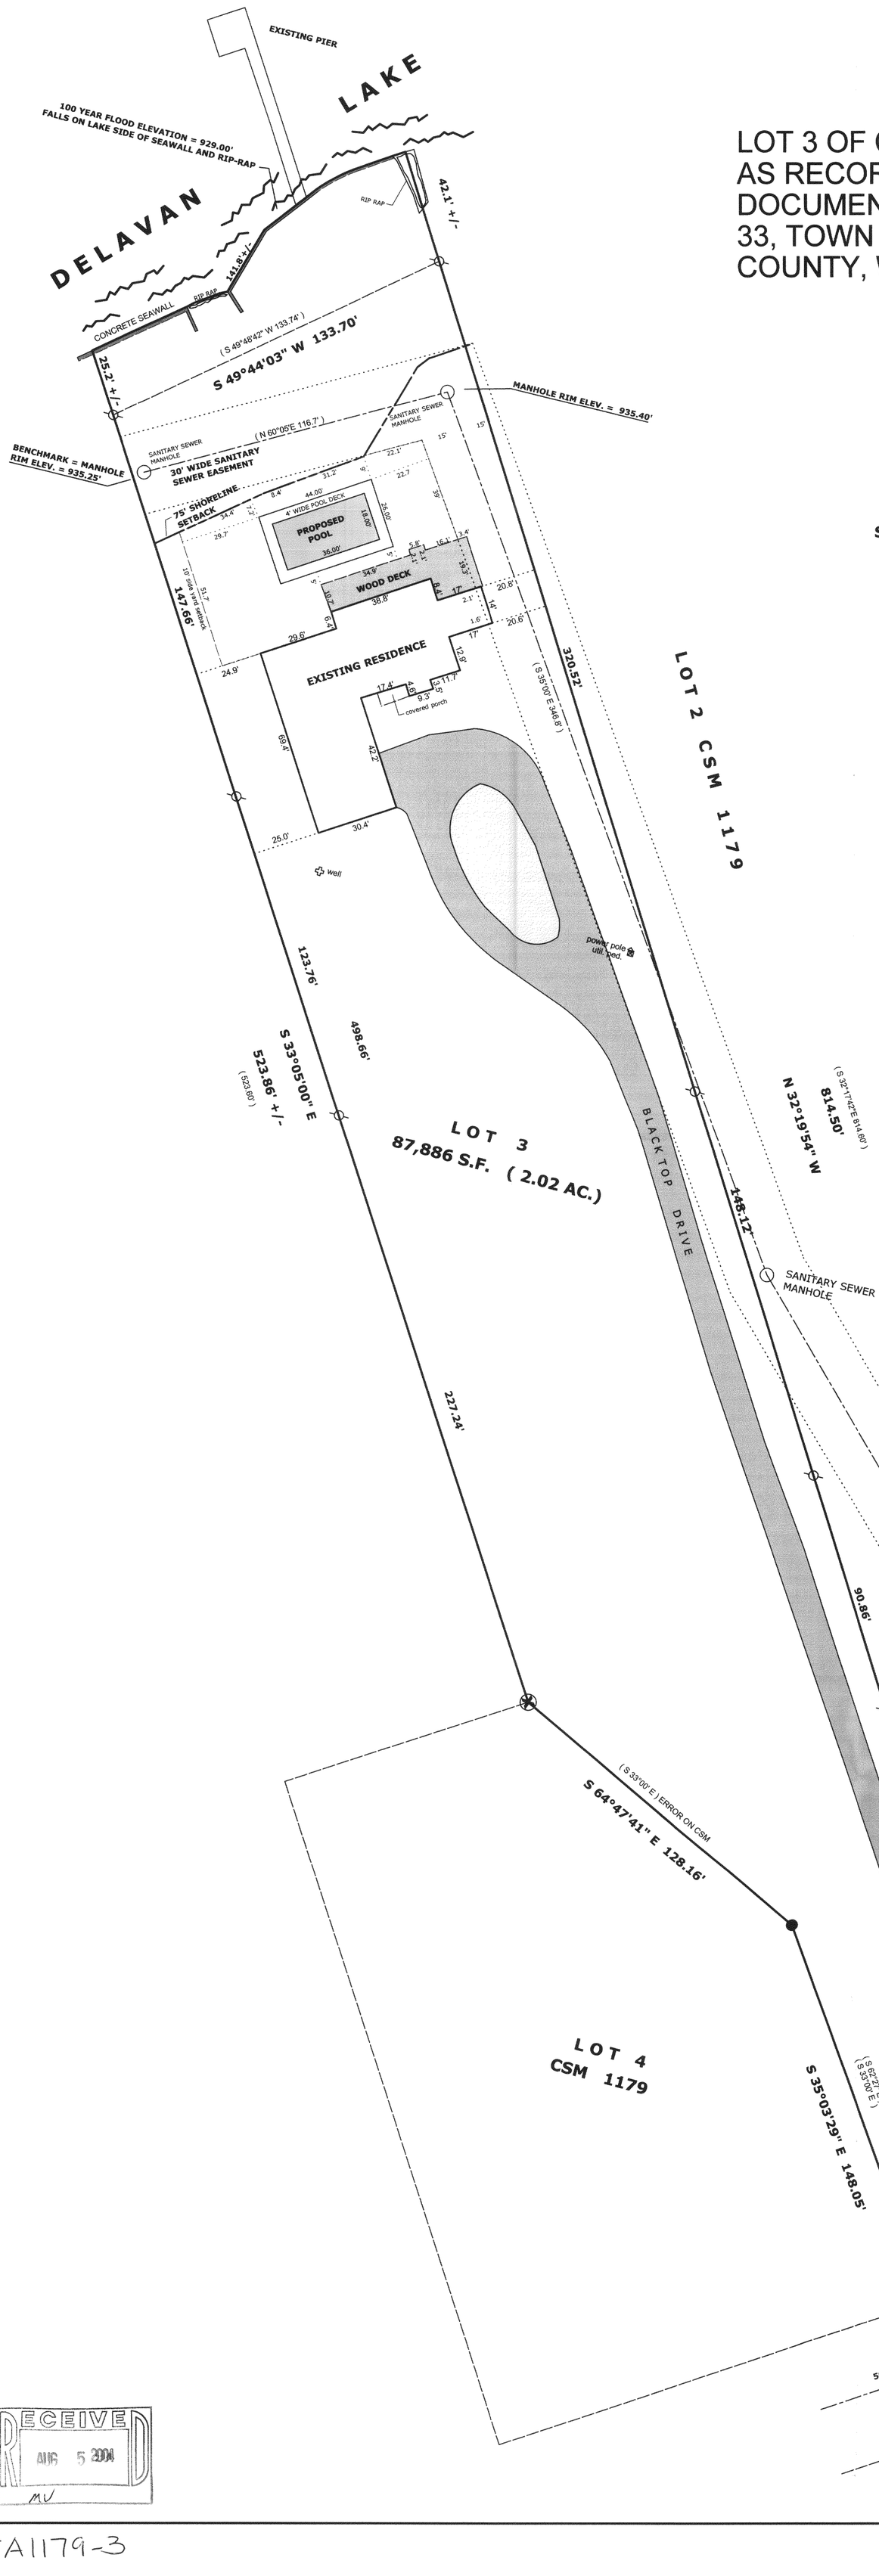

LOT 3 OF CERTIFIED SURVEY MAP NO. 1179 AS RECORDED IN VOLUME 5 PAGE 246 AS DOCUMENT NO. 71936, LOCATED IN SECTION 33, TOWN 2 NORTH, RANGE 16 EAST, WALWORTH COUNTY, WISCONSIN.

OWNER: MARIE G. KLOSS
REVOCABLE TRUST DATED JAN. 18, 2001
37107 BALCK VELVET LANE
WADSWORTH, IL. 60083

ORDERED BY: GENE KLOSS

SUBJECT ADDRESS: 3443 S. SHORE DR.
DELAVAN, WI.

Legend

- ⌀ **FOUND IRON PIPE**
- ⌀ **FOUND IRON ROD**
- ⊠ **FOUND BRASS CAPPED MONUMENT**
- ⊗ **FOUND CONCRETE MONUMENT**
- ✣ **CHISEL CUT IN CONCRETE**
- ● **SET IRON ROD, 24" LONG, WEIGHING 1.5 LBS./LINEAL FT., 3/4" DIA.**
- ● **SET IRON ROD, 30" LONG, WEIGHING 4.5 LBS./LINEAL FT., 1-11/16" DIA.**
- **(xxxxxx) RECORDED AS DIMENSION**
- **EXISTING FENCE**

SCALE: 1" = **30** FEET

"I hereby certify that the above described property has been surveyed by me or under my direction and that the above map is a true representation thereof and shows the size and location of the property, its exterior boundaries, the location of all visible structures and dimensions of all principal buildings thereon, boundary fences, apparent easements, roadways and visible encroachments, if any."
"This survey is made for the use of the present owners of the property, and also those who purchase, mortgage, or guarantee the title thereto within one year from the date hereof."

KENNETH B. ABERNATHY, JR. S-1594
WISCONSIN REGISTERED LAND SURVEYOR,

WISCONSIN KENNETH B. ABERNATHY, JR. S-1594 ELKHORN WI LAND SURVEYOR

RECEIVED AUG 5 2004 MV

REVISED 6/02/04

Date: **MAY 23, 2004** Job No. **04.508**

FA1179-3

216-3792