Plat of Survey

of

Lots 47, 48 and 49 of Block 3 of Inlet Oaks Subdivision No. 3,

located in the Southeast 1/4 of Section 15, Town 2 North, Range 16 East, Town of Delavan, Walworth County, Wisconsin.

Surveyed for: **Uni-Pump, Inc.**
W140 N5761 Lilly Road
Menomonee Falls, Wisconsin. 53051

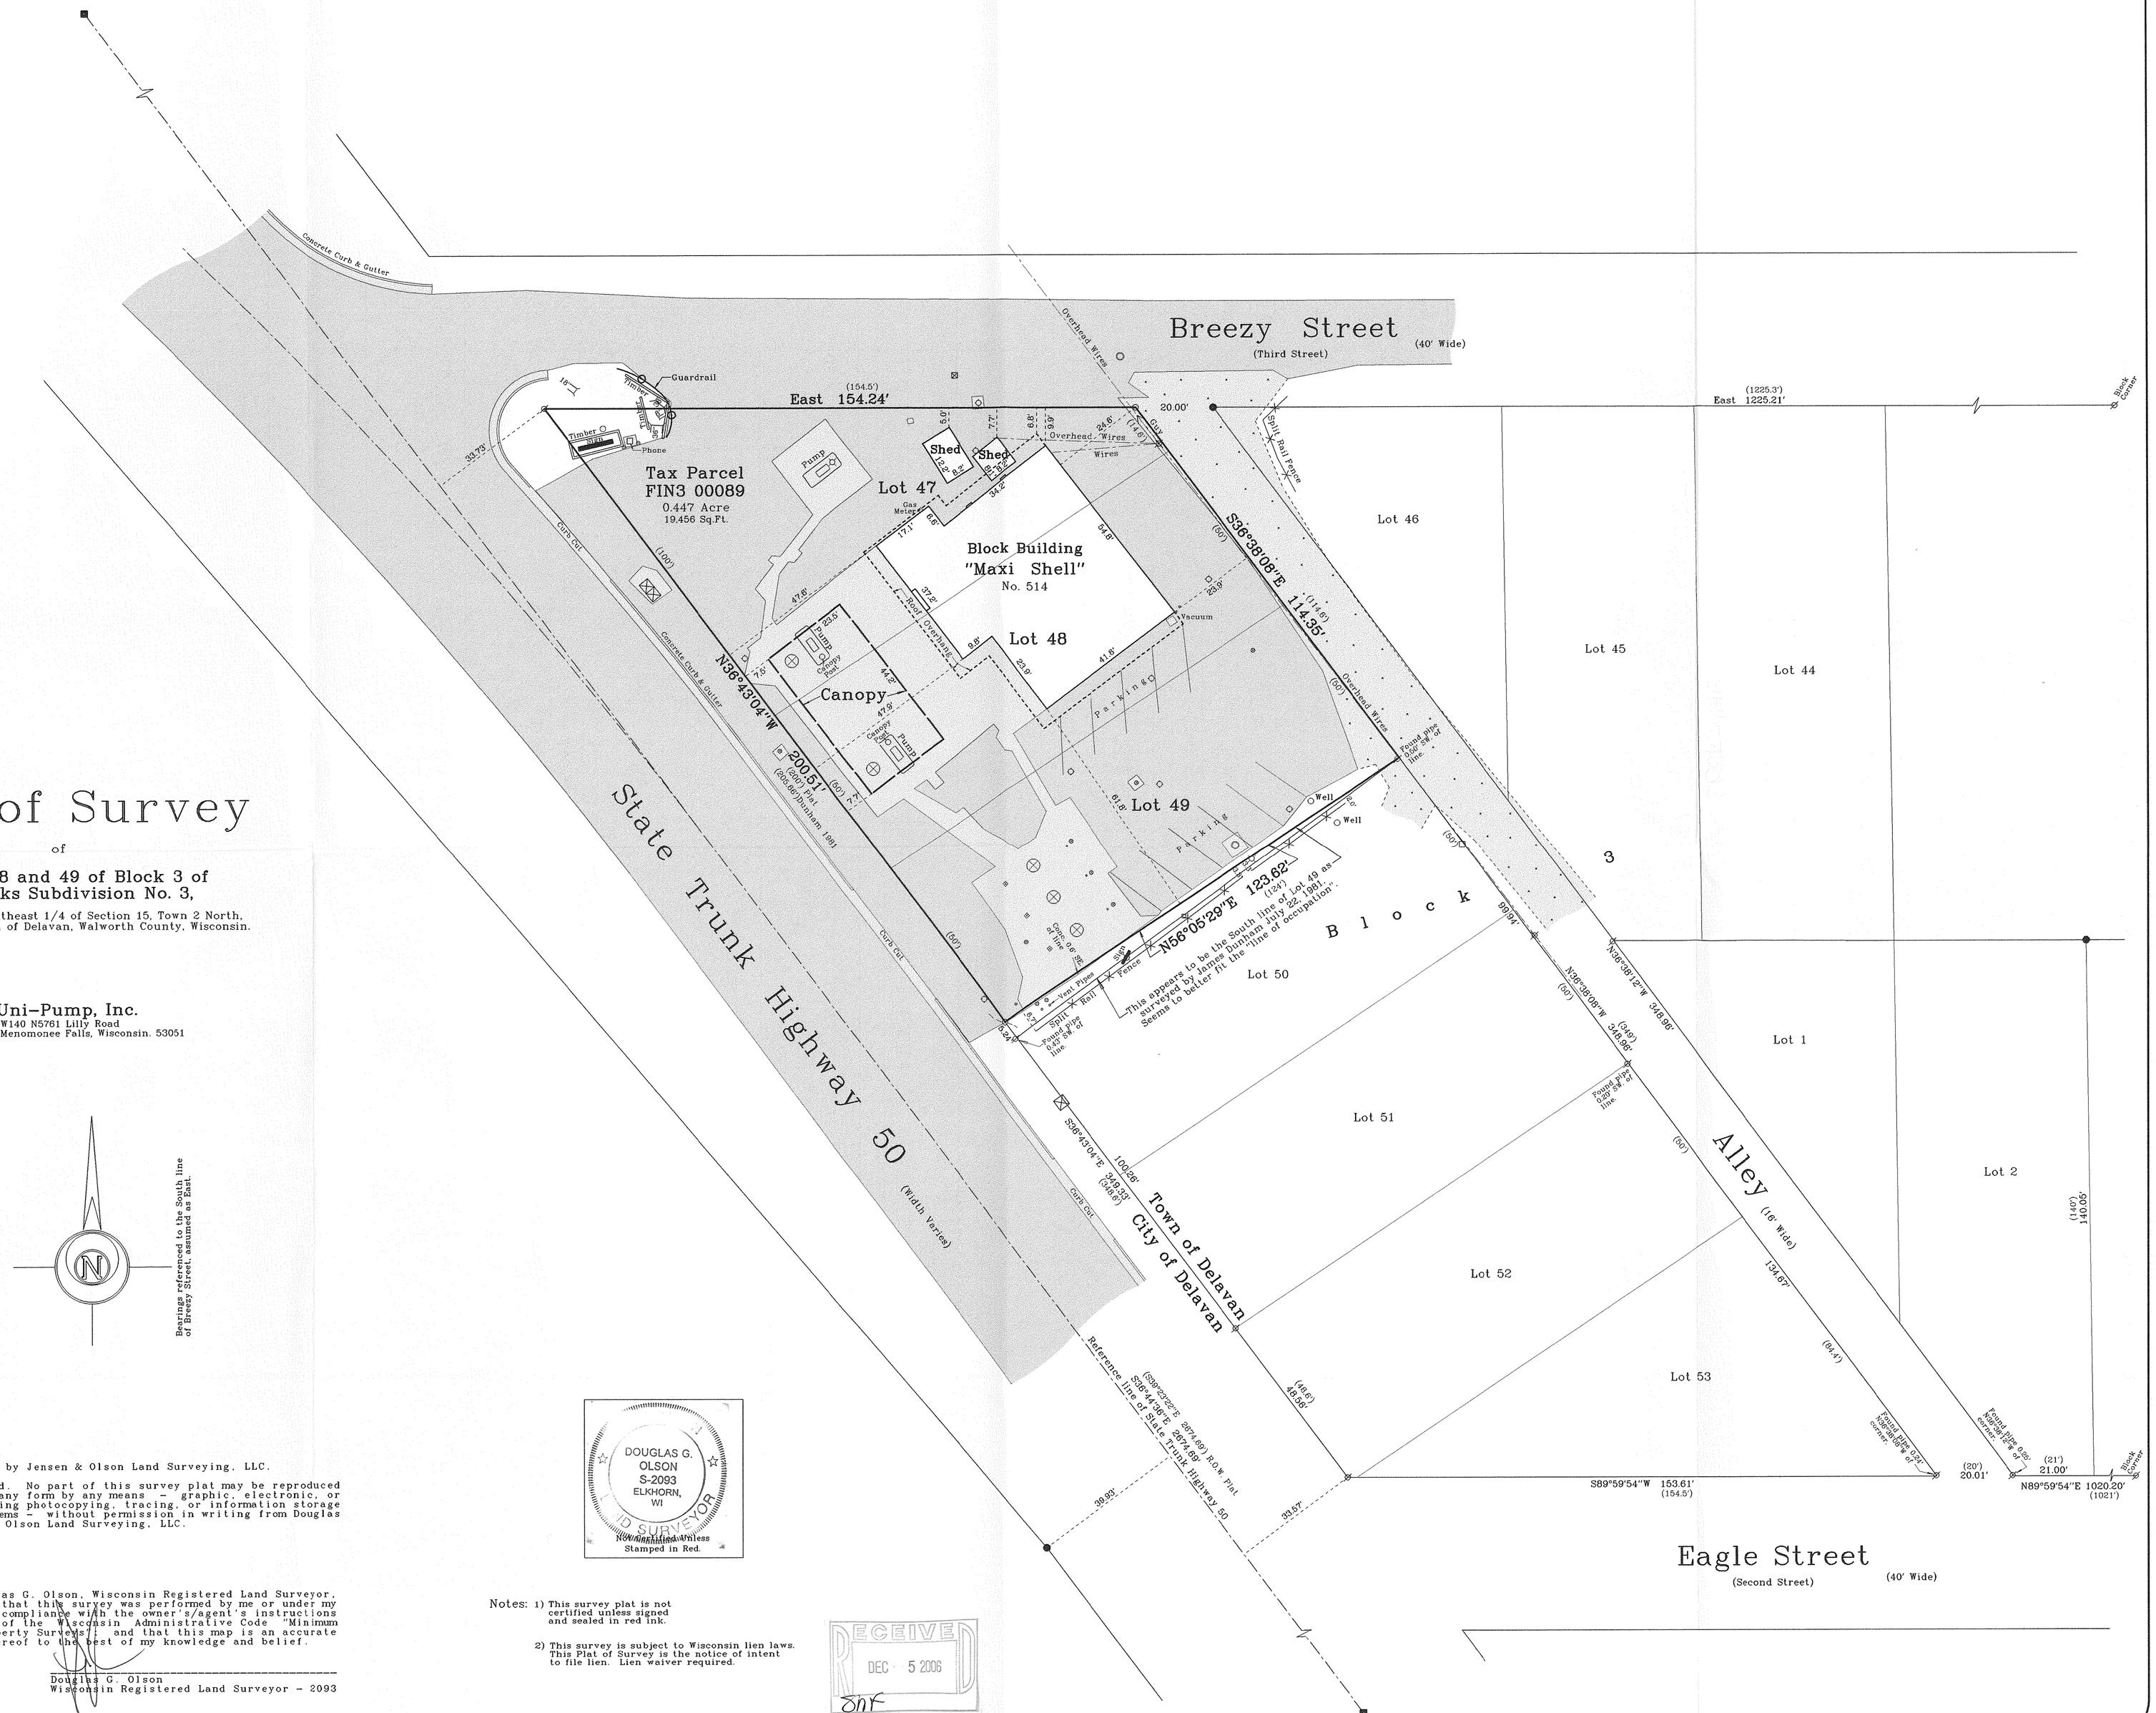

Copyright c 2006 by Jensen & Olson Land Surveying, LLC.

All rights reserved. No part of this survey plat may be reproduced or transmitted in any form by any means - graphic, electronic, or mechanical, including photocopying, tracing, or information storage and retrieval systems - without permission in writing from Douglas G. Olson, Jensen & Olson Land Surveying, LLC.

I, Douglas G. Olson, Wisconsin Registered Land Surveyor, do hereby certify that this survey was performed by me or under my direction in full compliance with the owner's/agent's instructions and Chapter A-E 7 of the Wisconsin Administrative Code "Minimum Standards for Property Surveys", and that this map is an accurate representation thereof to the best of my knowledge and belief.

Douglas G. Olson
Wisconsin Registered Land Surveyor - 2093

DOUGLAS G. OLSON S-2093 ELKHORN, WI — LAND SURVEYOR

Not Valid Unless Stamped in Red.

Notes: 1) This survey plat is not certified unless signed and sealed in red ink.

2) This survey is subject to Wisconsin lien laws. This Plat of Survey is the notice of intent to file lien. Lien waiver required.

RECEIVED DEC 5 2006

Survey date: November 16, 2006.
Revisions:

Scale in Feet
1" = 20'
0' 10' 20' 40' 60'

Jensen & Olson Land Surveying, LLC
45 South Wisconsin Street P.O. Box 322
Elkhorn, Wisconsin. 53121
Telephone: (262) 723-3434
Facsimile: (262) 723-8044

Legend
- Found WI. D.O.T. P.I. Monument
- Found Iron Pipe
- Found Iron Rod
- Set Iron Rod 3/4" dia.
- Set Mag Nail/Washer
- Utility Pole
- Manhole
- Catch Basin
- Water Valve with diameter
- Utility Pedestal
- Bollard
- Monitoring Well
- Split Rail Fence
- Water Curb Stop
- Ground Cover
- Asphalt Surface
- Concrete
- Gravel

Sheet 1 of 1 Sheets.

Job Reference Number
2006.138

2006.138

FIN3-89

216-4297