
#195-70

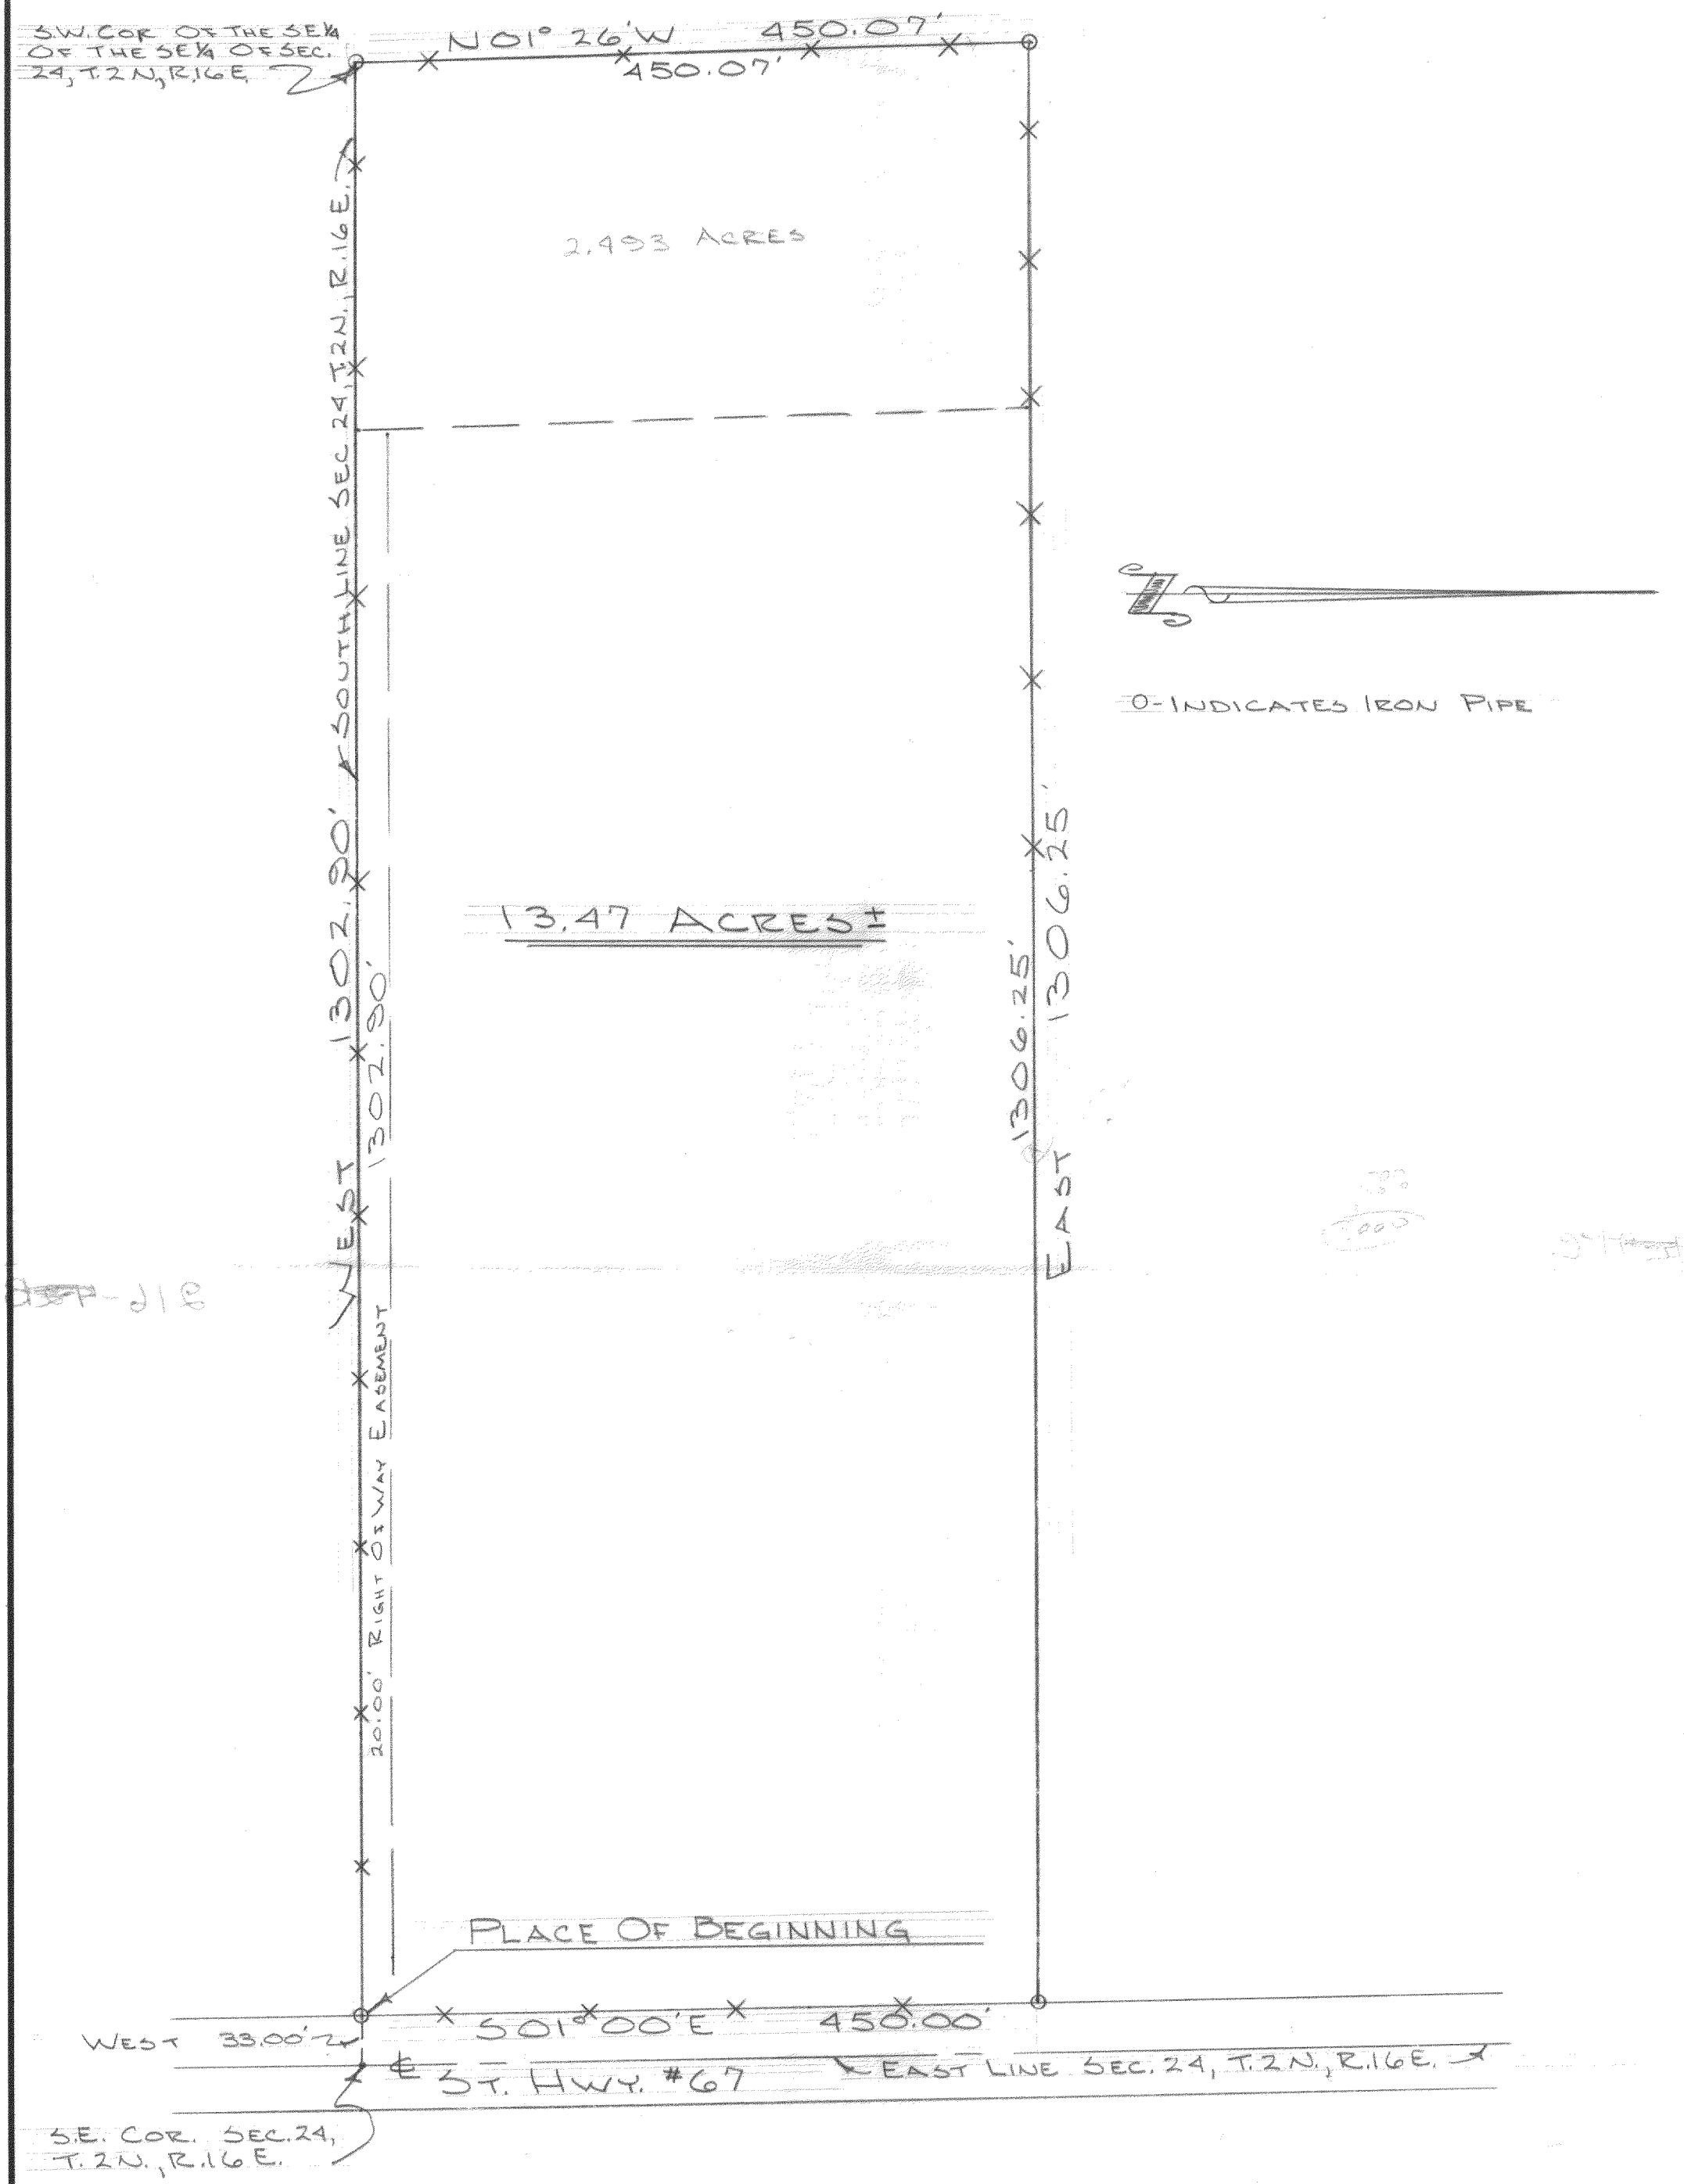

O-INDICATES IRON PIPE

DESCRIPTION: Commencing at an iron pipe in the South line of Section 24, that is 33.00 feet West of the SE corner of Section 24, T. 2 N., R. 16 E. Walworth County, Wisconsin; thence West along the South line of Section 24, 1302.90 feet to an iron pipe on the East 1/8th. line, thence N.01° 26' W. along the East 1/8th. line 450.00 feet, thence East parallel to the South line of said Section 1306.25 feet to an iron pipe, thence S. 01° 00' E. parallel to the East line of Section 24 450.00 feet to the place of beginning.

CERTIFICATE: I, James F. Biagi, surveyor, do hereby certify that I have surveyed the property hereon described.

September 18, 1970.

WISCONSIN JAMES F. BIAGI MILWAUKEE, WIS. LAND SURVEYOR

James F. Biagi

James F. Biagi, R.L.S. 272

POST NO. 175HP—18X24

Now Cert. Survey No. 66 + D-24-9B

216-42 B