PLAT OF SURVEY
LOT 1 CSM 4261


LOCATED IN THE SE 1/4 SECTION 31
TOWN 2 NORTH, RANGE 16 EAST
WALWORTH COUNTY, WISCONSIN

FARRIS, HANSEN & ASSOC. INC. **CERTIFIED SURVEY MAP NO.** 4261

7 RIDGWAY COURT-- P.O. BOX 437
ELKHORN, WISCONSIN 53121
PHONE (262) 723-2098
FAX (262) 723-5886

OWNER(S):
JAMES L. & MICHAEL J. TARRO
6922 SKYVIEW TRAIL
ROSCOE, IL 61073

ZONING: R-2A
SOILS: Ph; MpC2

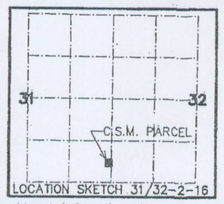

LOCATION SKETCH 31/32-2-16


775504

Filed
Oct. 21, 2009 AT 01:43PM

Vol/Cab 27 Pag/Slide 162
CONNIE J WOOLEVER
REGISTER OF DEEDS
WALWORTH COUNTY, WI
Fee Amount: $15.00
Total Pages 3

A LOT LINE ADJUSTMENT & CONSOLIDATION OF LOTS 384-387 OF LAKE DELAVAN HIGHLANDS & PART OF VACATED EAST END AVENUE LOCATED IN PART OF THE SE 1/4 OF THE SE 1/4 OF SECTION 31, TOWN 2 NORTH, RANGE 16 EAST, WALWORTH COUNTY, WISCONSIN

LEGEND
- ● = FOUND IRON REBAR STAKE, 3/4" DIA.
- O = FOUND IRON PIPE STAKE, 1" DIA.
- ⌀ = SET IRON REBAR STAKE, 24"x3/4"x1.50 lbs./ft.
- ⊡ = FOUND CONCRETE COUNTY MONUMENT W/ BRASS CAP
- {XXX} = RECORDED AS

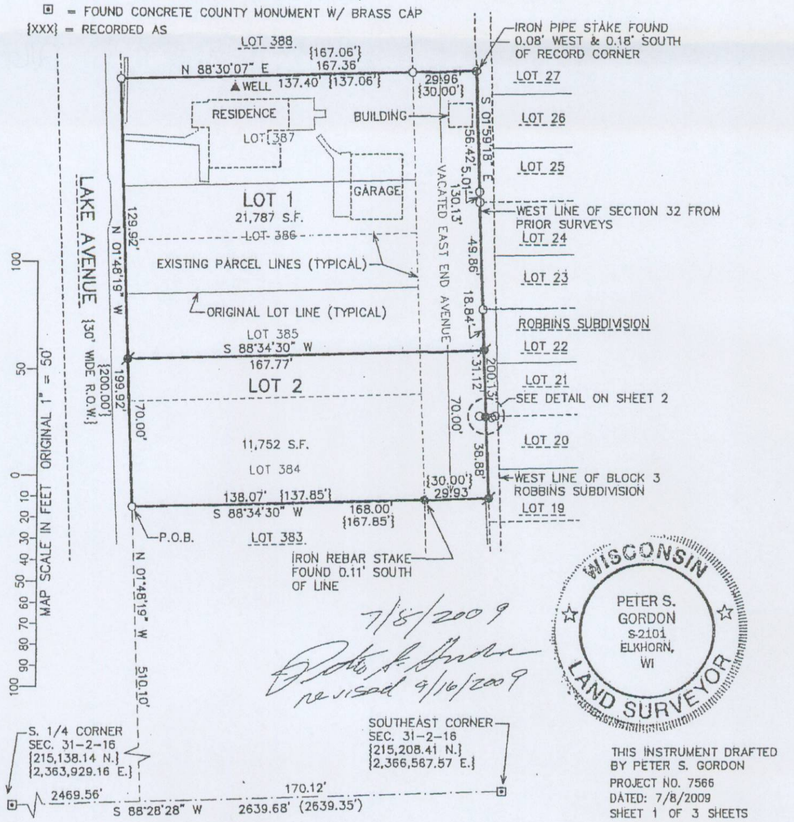

7/8/2009
revised 9/16/2009


WISCONSIN
PETER S. GORDON
S-2101
ELKHORN, WI
LAND SURVEYOR


THIS INSTRUMENT DRAFTED BY PETER S. GORDON
PROJECT NO. 7566
DATED: 7/8/2009
SHEET 1 OF 3 SHEETS


CSM #4261

VOLUME 27 PAGE 162

LAKE AVENUE

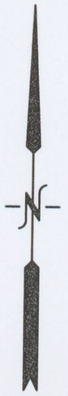

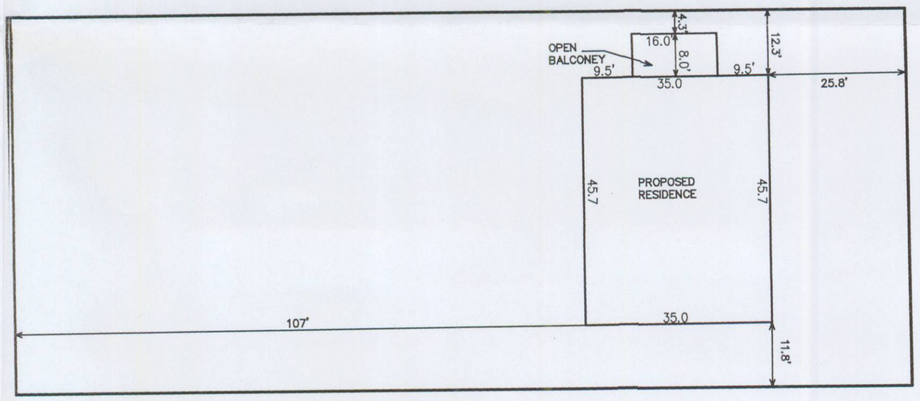

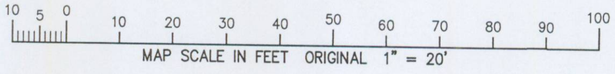

RECEIVED
NOV 19 2009
By

NOTE: COPIES OF THIS MAP TO WHICH THE FOLLOWING CERTIFICATE WILL APPLY SHOW SURVEYOR'S ORIGINAL SEAL AND SIGNATURE IN RED INK. COPIES BY ANY OTHER MEANS MAY HAVE ALTERATIONS WHICH DO NOT REPRESENT THE SURVEYOR'S WORK PRODUCT.

I HEREBY CERTIFY THAT THE ABOVE DESCRIBED PROPERTY HAS BEEN SURVEYED UNDER MY DIRECTION AND THAT THE ABOVE MAP IS A TRUE REPRESENTATION THEREOF AND SHOWS THE SIZE AND LOCATION OF THE PROPERTY AND ITS EXTERIOR BOUNDARIES. THIS SURVEY IS MADE FOR THE USE OF THE PRESENT OWNERS OF THE PROPERTY, AND ALSO THOSE WHO PURCHASE, MORTGAGE, OR GUARANTEE THE TITLE THERETO WITHIN ONE YEAR FROM THE DATE HEREOF.

DATED: OCTOBER 22, 2009

PETER S. GORDON R.L.S. 2101

WISCONSIN
PETER S. GORDON
S-2101
ELKHORN, WI
LAND SURVEYOR

WORK ORDERED BY:
MIKE TARRO
6922 SKYVIEW TRAIL
ROSCOE, IL. 61073

FARRIS, HANSEN & ASSOCIATES, INC.
ENGINEERING - ARCHITECTURE - SURVEYING
7 RIDGWAY COURT P.O. BOX 437
ELKHORN, WISCONSIN 53121
OFFICE: (262) 723-2098 FAX: (262) 723-5886

REVISIONS

PROJECT NO. 7566
DATE: 09-21-2009
SHEET NO. 1 OF 1

OCT 22 2009
10/22/2009 X:\Projects\7566\DCAD\permit_2009

FA-4261-2

216-4699