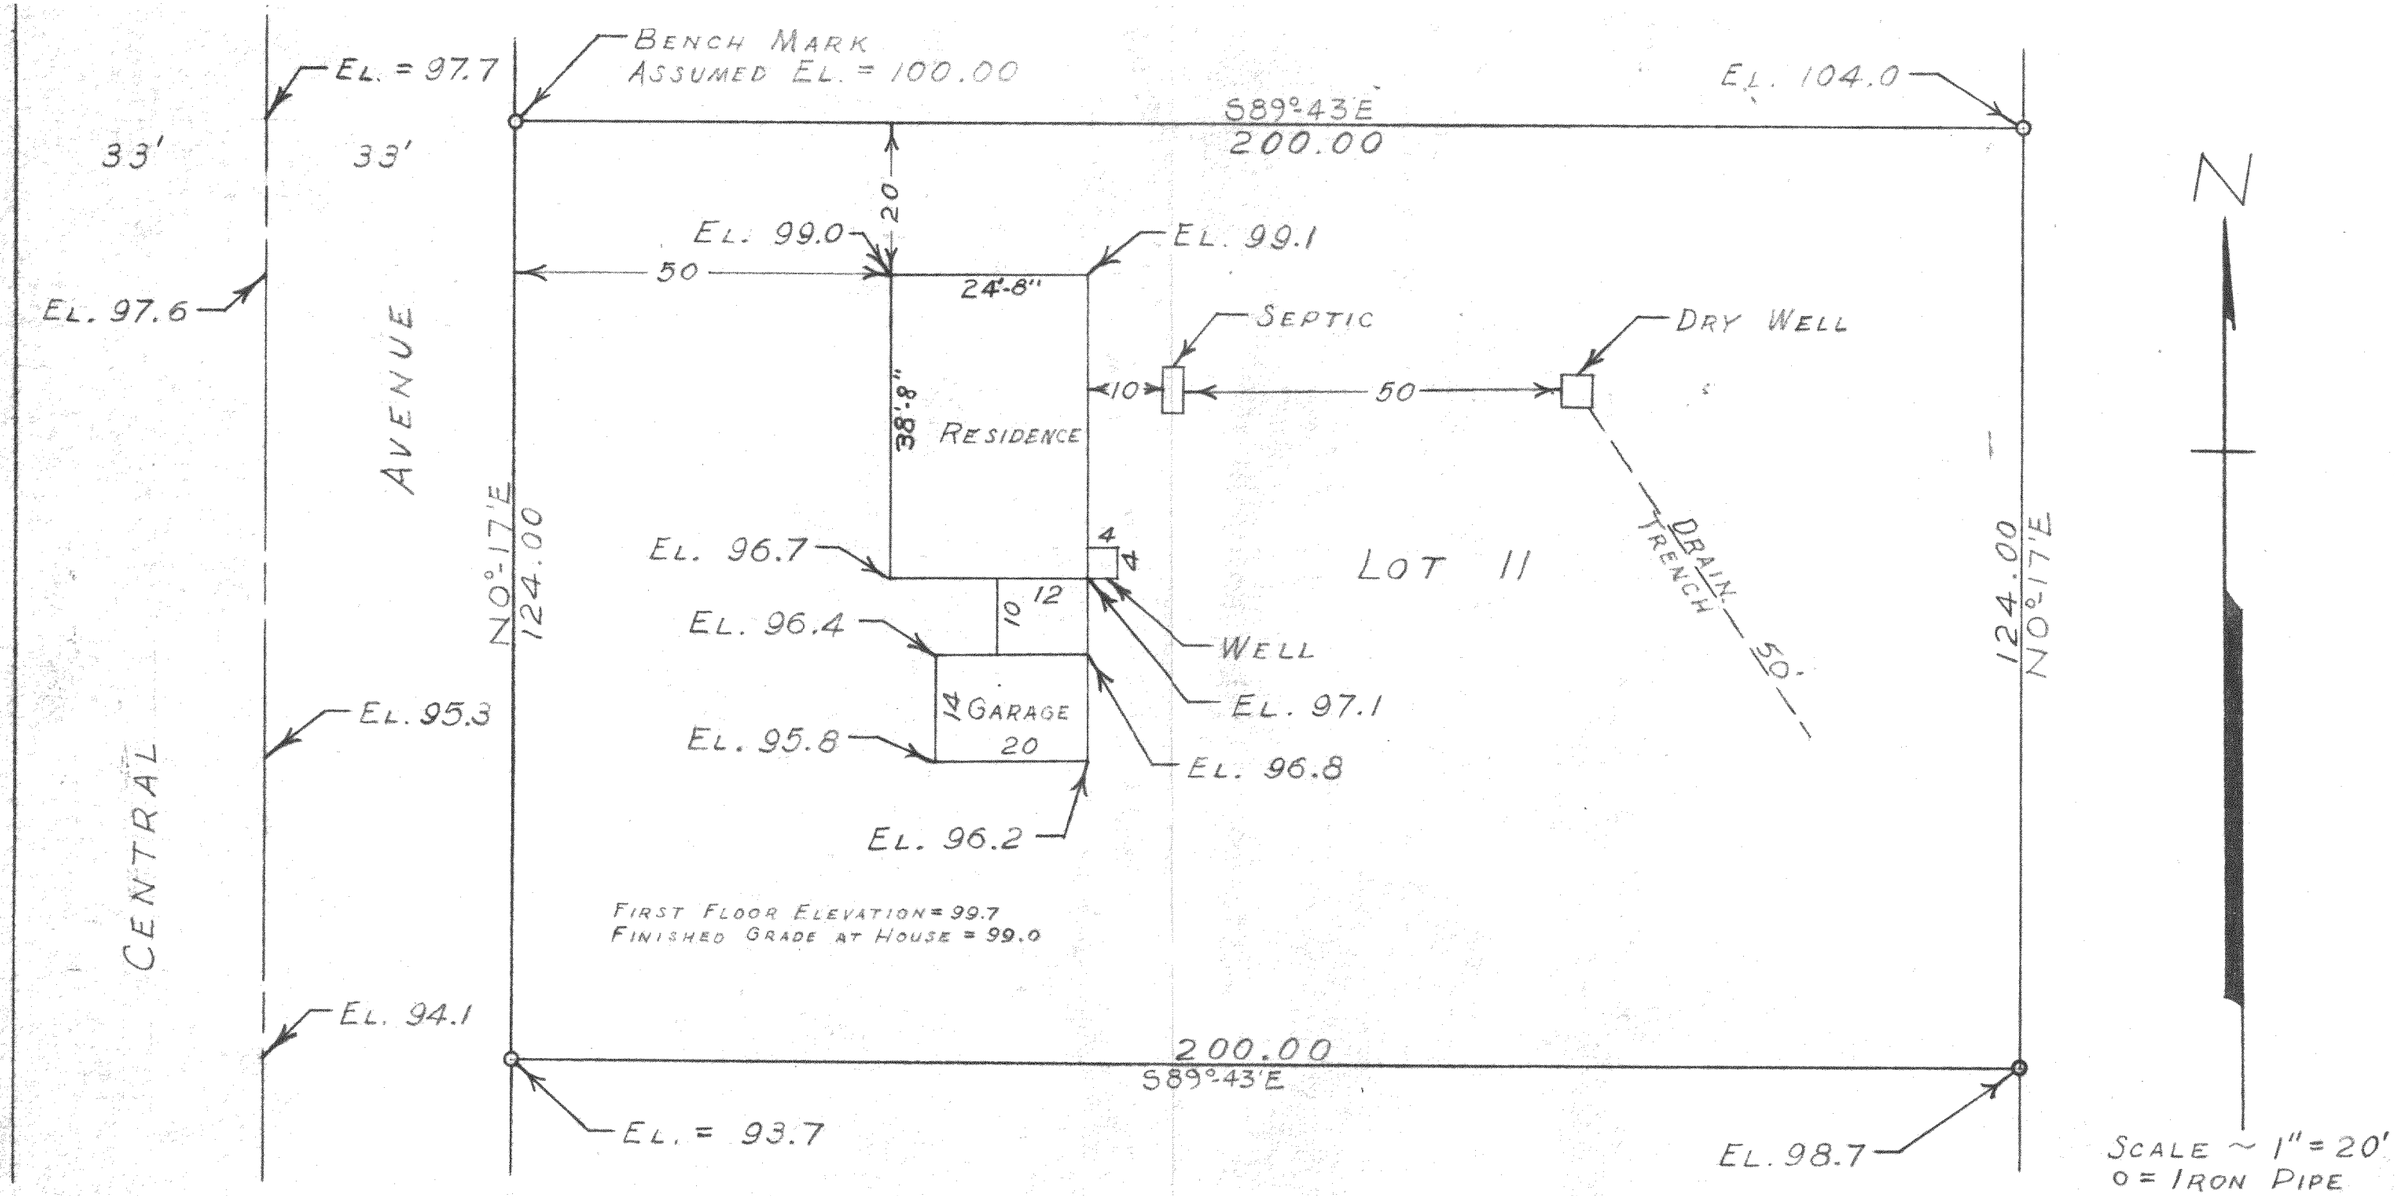


STATE OF WISCONSIN)
COUNTY OF WALWORTH) SS

I, GEORGE T. DUNHAM DO HEREBY CERTIFY THAT I HAVE SURVEYED THE PROPERTY DESCRIBED AS FOLLOWS:

LOT 11 OF DELVIEW ACRES LOCATED IN THE NORTHWEST 1/4 OF THE SOUTHEAST 1/4 AND IN THE SOUTHWEST 1/4 OF THE SOUTHEAST 1/4 OF SECTION 19, T2NR16E, WALWORTH COUNTY, WISCONSIN

AND THAT THE PLAT SHOWN ABOVE IS THE PROPOSED LOCATION OF THE IMPROVEMENTS ON THE LOT.

JULY 16, 1956
REVISED AUG. 20, 1956

(Lot 11 of rd. subd.)

GEORGE T. DUNHAM, SURVEYOR
DELAVAN, WISCONSIN

216-47

FDUA-11

DETAIL OF DRAIN TRENCH
1" = 1'

