Plat of Survey

of

Lot 6 in Block 2 of Woodlawn Bay Community,


a subdivision located in Government Lot 1 in the Northeast 1/4 of Section 28, Town 2 North, Range 16 East, Town of Delavan, Walworth County, Wisconsin.

Surveyed for: **Kelli Kiekhafer**
6339 Oak Valley Circle
Delavan, Wisconsin. 53115

Proposed Foundation

Proposed Main Floor Cantilever

Proposed Upper Floor Cantilever

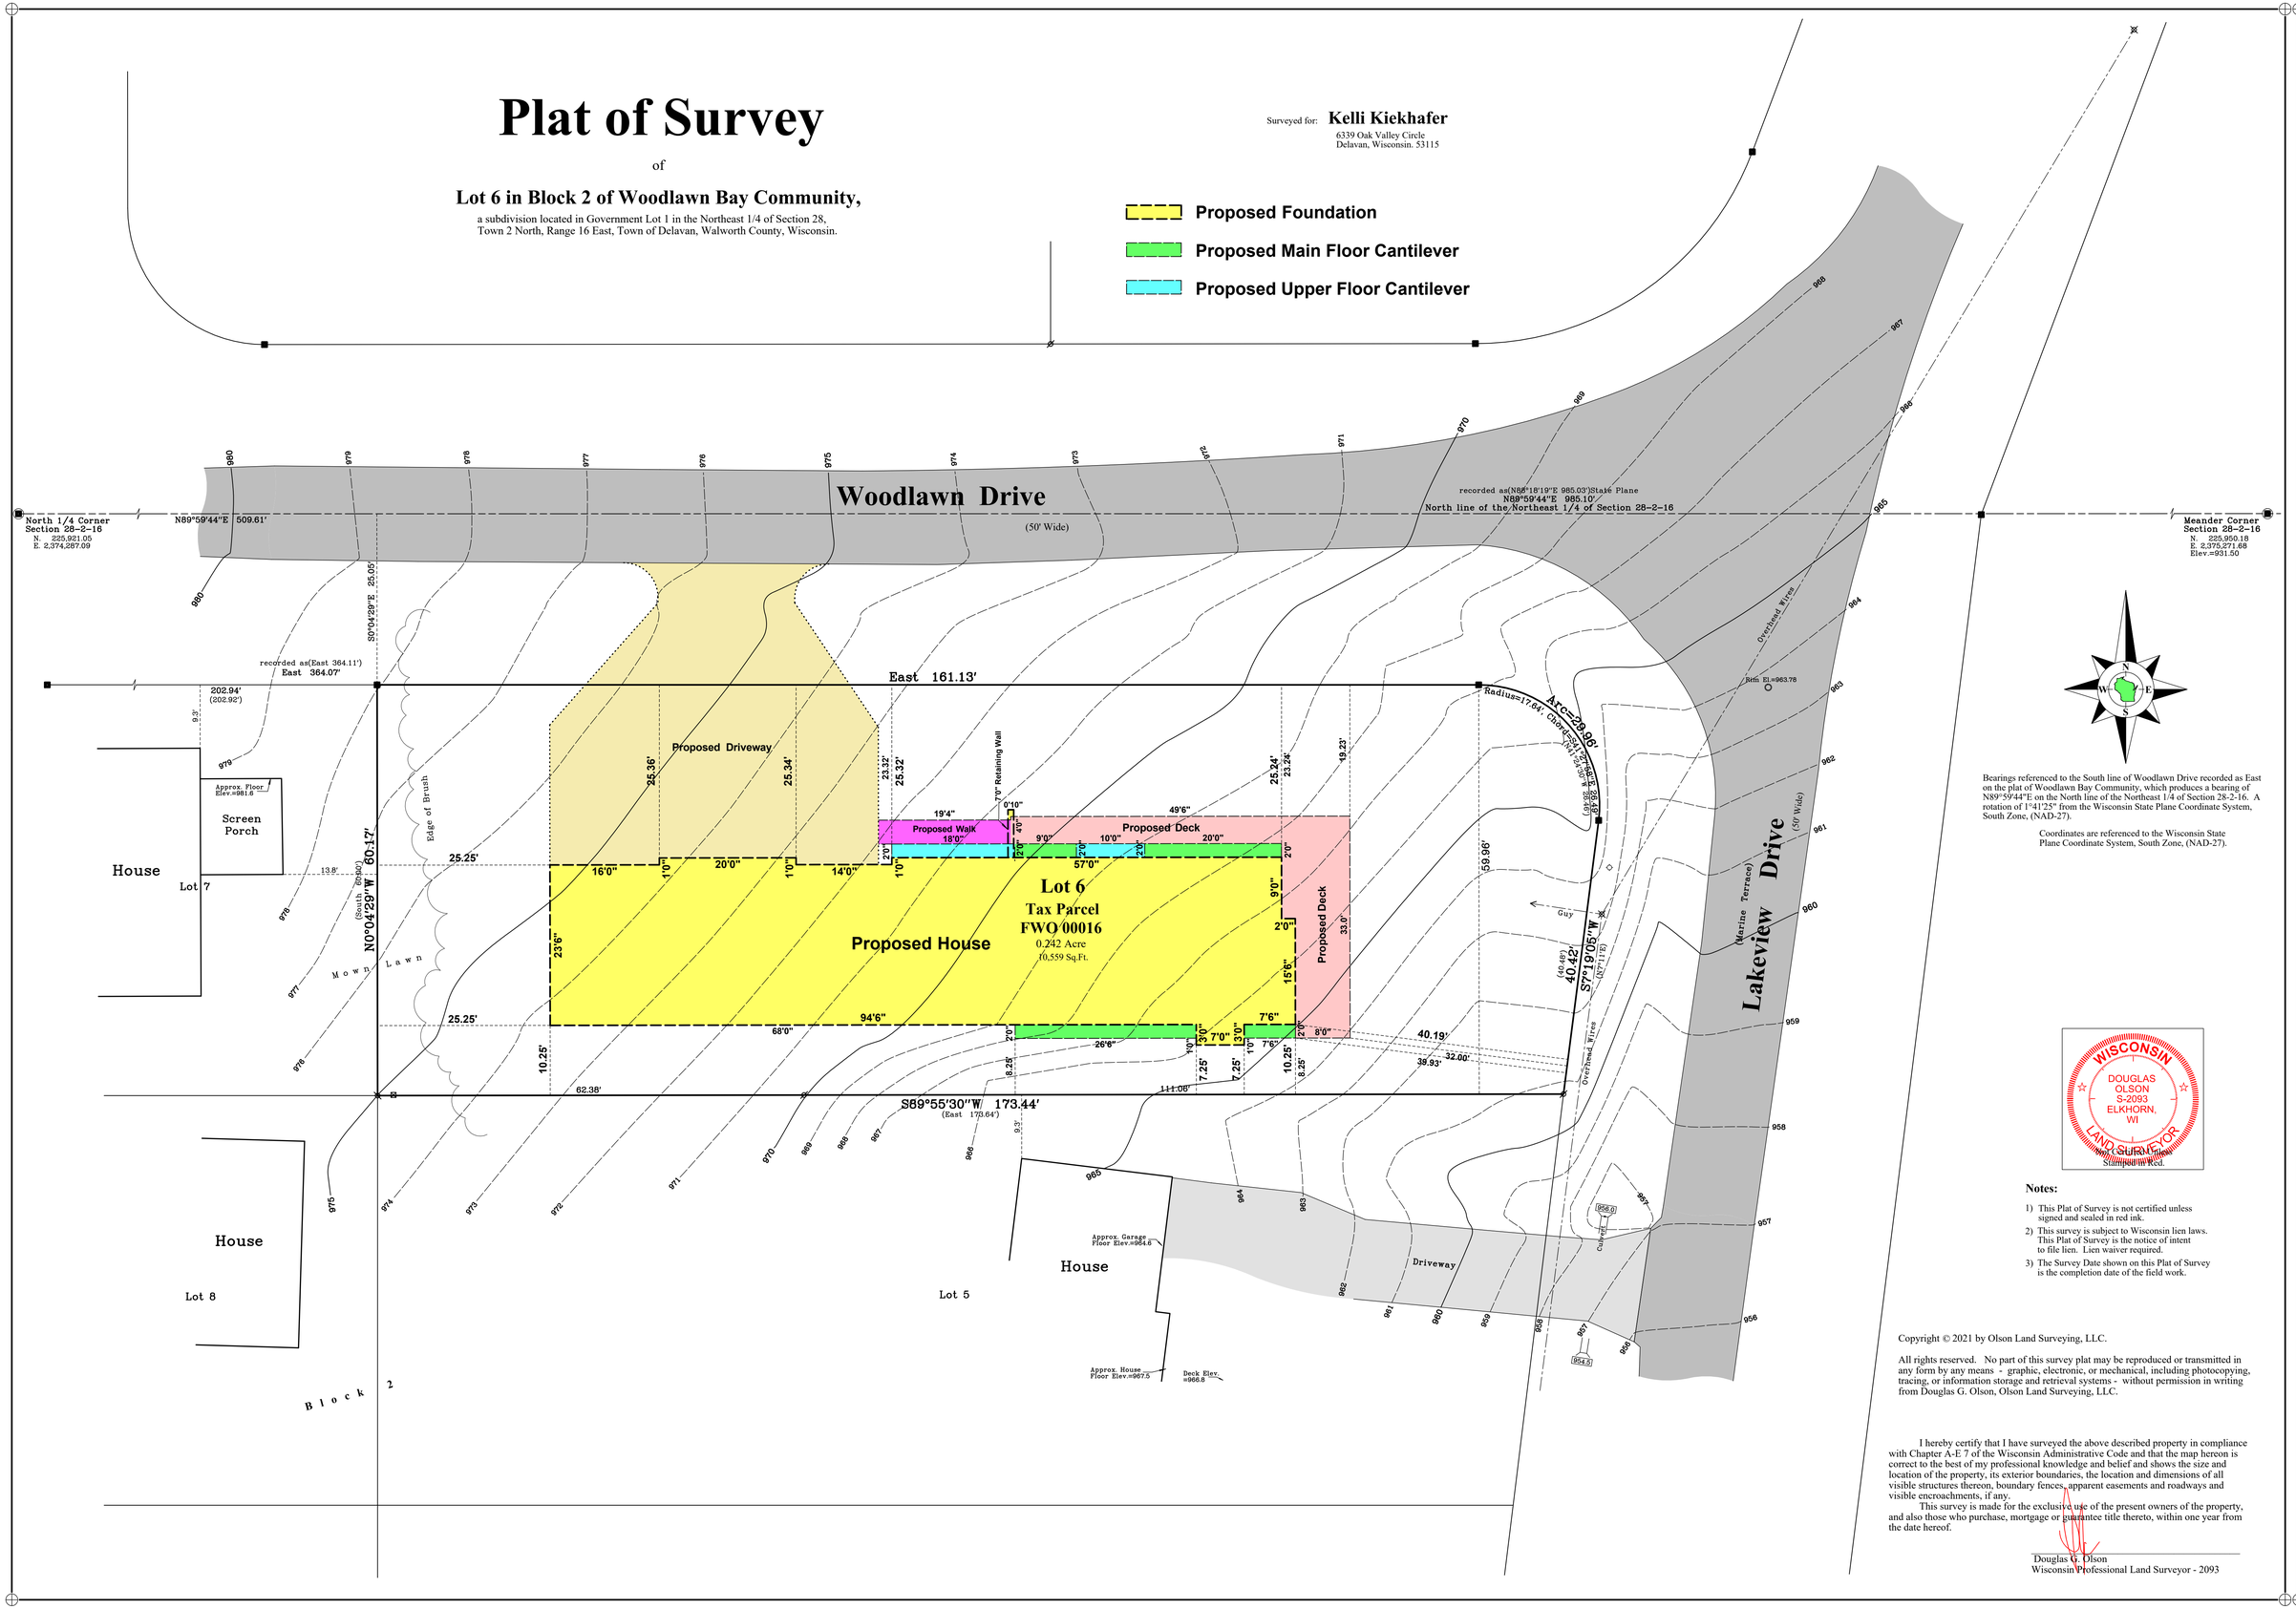

Bearings referenced to the South line of Woodlawn Drive recorded as East on the plat of Woodlawn Bay Community, which produces a bearing of N89°59'44"E on the North line of the Northeast 1/4 of Section 28-2-16. A rotation of 1°41'25" from the Wisconsin State Plane Coordinate System, South Zone, (NAD-27).

Coordinates are referenced to the Wisconsin State Plane Coordinate System, South Zone, (NAD-27).

DOUGLAS OLSON S-2093 ELKHORN, WI LAND SURVEYOR

Douglas G. Olson
Stamp must be Red.

Notes:

1) This Plat of Survey is not certified unless signed and sealed in red ink.
2) This survey is subject to Wisconsin lien laws. This Plat of Survey is the notice of intent to file lien. Lien waiver required.
3) The Survey Date shown on this Plat of Survey is the completion date of the field work.

Copyright © 2021 by Olson Land Surveying, LLC.

All rights reserved. No part of this survey plat may be reproduced or transmitted in any form by any means - graphic, electronic, or mechanical, including photocopying, tracing, or information storage and retrieval systems - without permission in writing from Douglas G. Olson, Olson Land Surveying, LLC.

I hereby certify that I have surveyed the above described property in compliance with Chapter A-E 7 of the Wisconsin Administrative Code and that the map hereon is correct to the best of my professional knowledge and belief and shows the size and location of the property, its exterior boundaries, the location and dimensions of all visible structures thereon, boundary fences, apparent easements and roadways and visible encroachments, if any.

This survey is made for the exclusive use of the present owners of the property, and also those who purchase, mortgage or guarantee title thereto, within one year from the date hereof.

Douglas G. Olson
Wisconsin Professional Land Surveyor - 2093

Survey date: March 12, 2021.
Revisions:
No. 1 – Proposed House
No. 2 – Proposed Decks
No. 3 – Proposed Driveways
No. 4 – Shore Station Removed
No. 5 – Proposed Entry Deck, Walk & Driveway
No. 6 – Proposed House Smaller
No. 7 – Proposed House Smaller

Scale in Feet
1" = 10'
0' 5' 10' 20' 30'

45 South Wisconsin Street | P.O. Box 322
Elkhorn, Wisconsin. 53121
Telephone: (262) 723-3434
Facsimile: (262) 723-8044
Email: doug@olsonsurveying.com
Website: www.olsonsurveying.com

OLSON
LAND SURVEYING, LLC
Rural | Residential | Commercial

North
South
East
West
Bearings
Meters
Minutes
Seconds
Degrees
Distances
Feet
Inches
Northeast
Northwest
Southeast
Southwest
Diameter

Legend of Symbols & Abbreviations

Found County Section Corner
Found Iron Pipe Monument
Found Concrete Monument
Set Iron Pipe, 1" dia.
Found Nail and Washer
Utility Pole
Utility Pedestal
Utility Box
Manhole
Hydrant
Gas Valve
Asphalt Surface
Concrete Surface
Gravel Surface
Brick Pavers

Sheet 1 of 1 Sheets

Drawing Name:

Job Reference Number
2021.016

2021.016