
PLAT OF SURVEY
-OF-

LOT 1, BLOCK 3, ROSEBUD SUBDIVISION, being a subdivision of the Northeast 1/4 and the Northwest 1/4 of Section 25, Township 2 NOrth, Range 17 East , in the Township of Geneva, Walworth County, Wisconsin.

Proposed house was staked on actual corners with 5 foot control on the longest house line. The Contractor will be responsible to field verify all stakes for location and dimension prior to construction. If any discrepancies should arise, notify this office at once.

Survey For: American Dream Builders

Proposed Address: _____ Williams Street
Proposed Fn. Fl.: _____

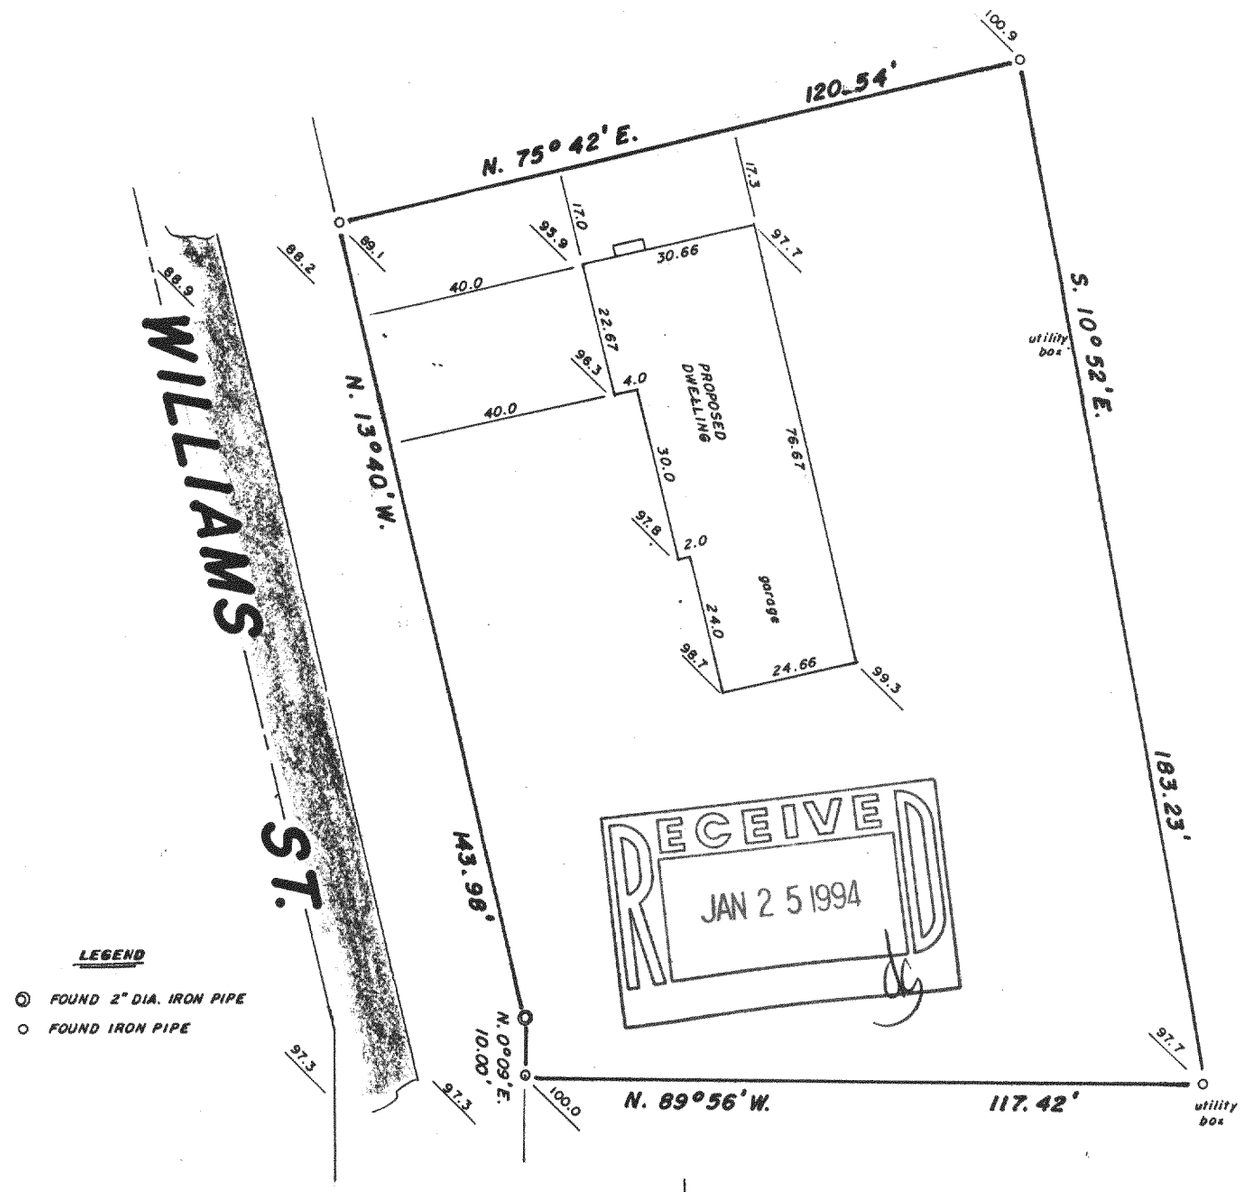

RECEIVED
JAN 25 1994

SCALE 1" = 30'

B.W. SURVEYING
Land Surveys
Mapping And Planning
35117 Academy Road
Burlington, Wisconsin 53105
(414) 534-4109

WISCONSIN
ROBERT J. WETZEL
S-1778
BURLINGTON, WI
LAND SURVEYOR

THIS IS NOT AN ORIGINAL PRINT
UNLESS THIS SEAL IS RED

"I hereby certify that I have surveyed the above described property and that the above map is a true representation thereof and shows the size and location of the property, its exterior boundaries, the location of all visible structures and dimensions of all principal buildings thereon, boundary fences, apparent easements, roadways and encroachments, if any."

"This survey is made for the use of the present owners of the property, and those who purchase, mortgage, or guarantee the title thereto within one year from date hereof."

Robert J. Wetzel
ROBERT J. WETZEL
REGISTERED LAND SURVEYOR - 1778

8-23-93
DATE

1351
JOB NUMBER

JRBS-12

217-1220