WEST
& Associates Inc.

119 SOUTH SECOND STREET
WATERFORD, WI. 53185
TEL. 414-534-5698
FAX. 414-534-6278


- SURVEYORS
- PLANNERS
- ENGINEERS

PROJECT: #97189

PLAT OF SURVEY

PREPARED FOR: MIKE DUNN

LOT 1, OF CERTIFIED SURVEY MAP NO.2411, LOCATED IN THE NORTHWEST 1/4 OF SECTION 35, T 2 N, R 17 E, WALWORTH COUNTY, WISCONSIN.

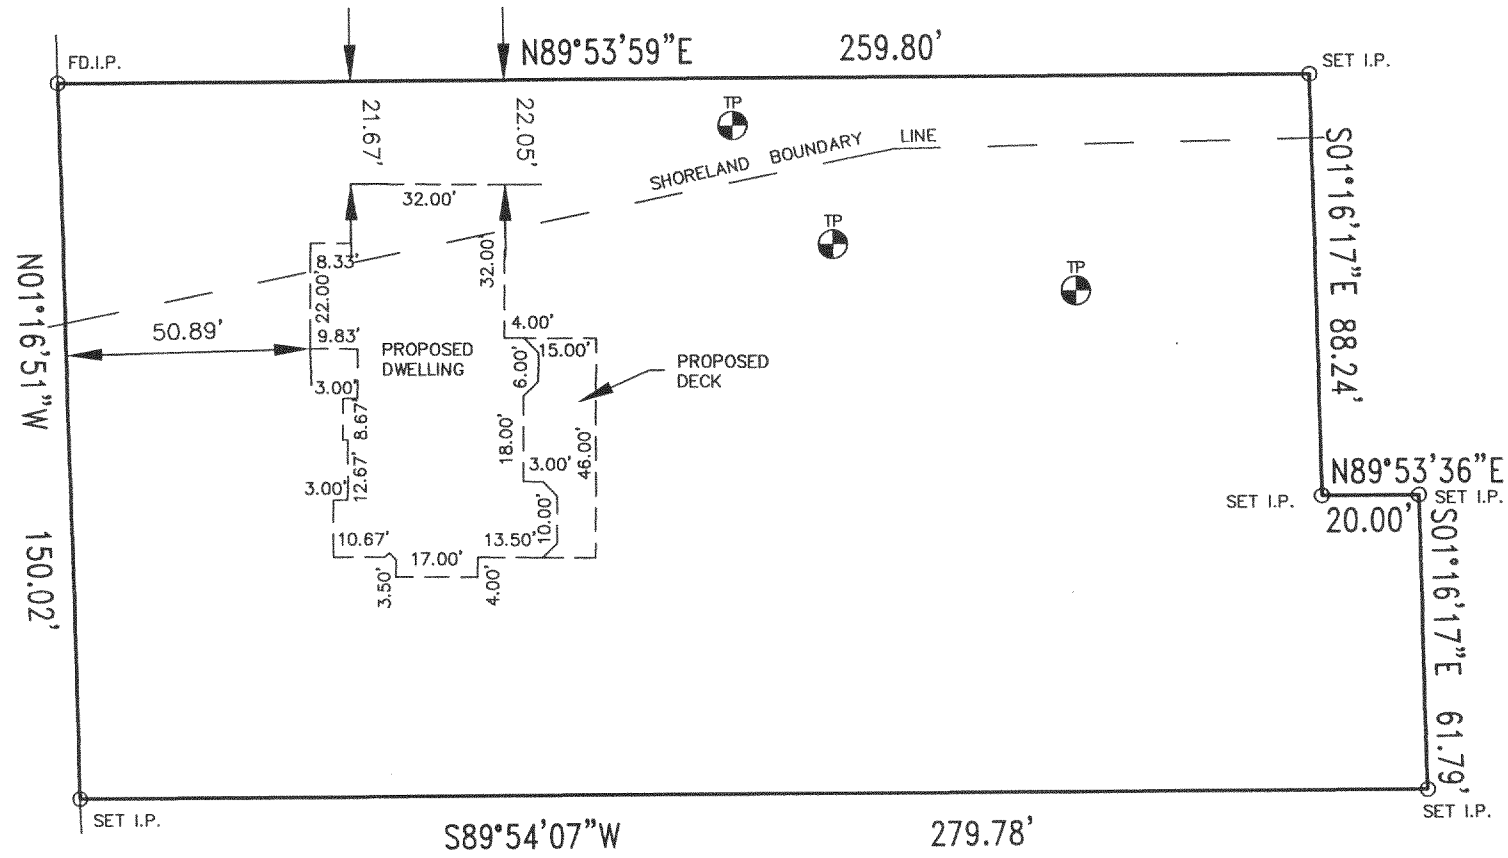

SCALE N 1" = 40'

GRAPHIC SCALE

40 20 0 40

TP INDICATES SOIL TEST

RECEIVED
JUN 8 1998

STATE OF WISCONSIN)
RACINE COUNTY)

I hereby certify that I have surveyed the above described property and the above map is a true representation thereof and shows the size and location of the property, its exterior boundaries, the location of all visible structures and dimensions of all principal buildings thereon, boundary fences, apparent easements, roadway and visible encroachments, if any.

This survey is made for the present owners of the property, and also those who purchase, mortgage, or guarantee, the title thereto within (1) year from date hereof.

Dated at WATERFORD WI. this 19TH day of SEPT. 19 97

Recertified _____

Surveyor

WISCONSIN
MATTHEW E. WEST
S-1854
MILWAUKEE
WIS.
LAND SURVEYOR

JA-2411-1

217-1638