
PLAT OF SURVEY

PATHFINDER SURVEYING
FORMERLY KOLB LAND CONSULTING
929 WILLIAMS STREET LAKE GENEVA, WI. 53147
(414) 248-3697

DATE: 5-11-1999

ORDERED BY: KEVIN PETTIT
N 3076 VIOLET ROAD
LAKE GENEVA, WI. 53147

DESCRIPTION: LOTS 10688 TO 10699, BOTH INCLUSIVE, IN BLOCK 193 OF LAKE COMO BEACH SUBDIVISON, IN T 2 N, R 17 E, WALWORTH COUNTY WISCONSIN.

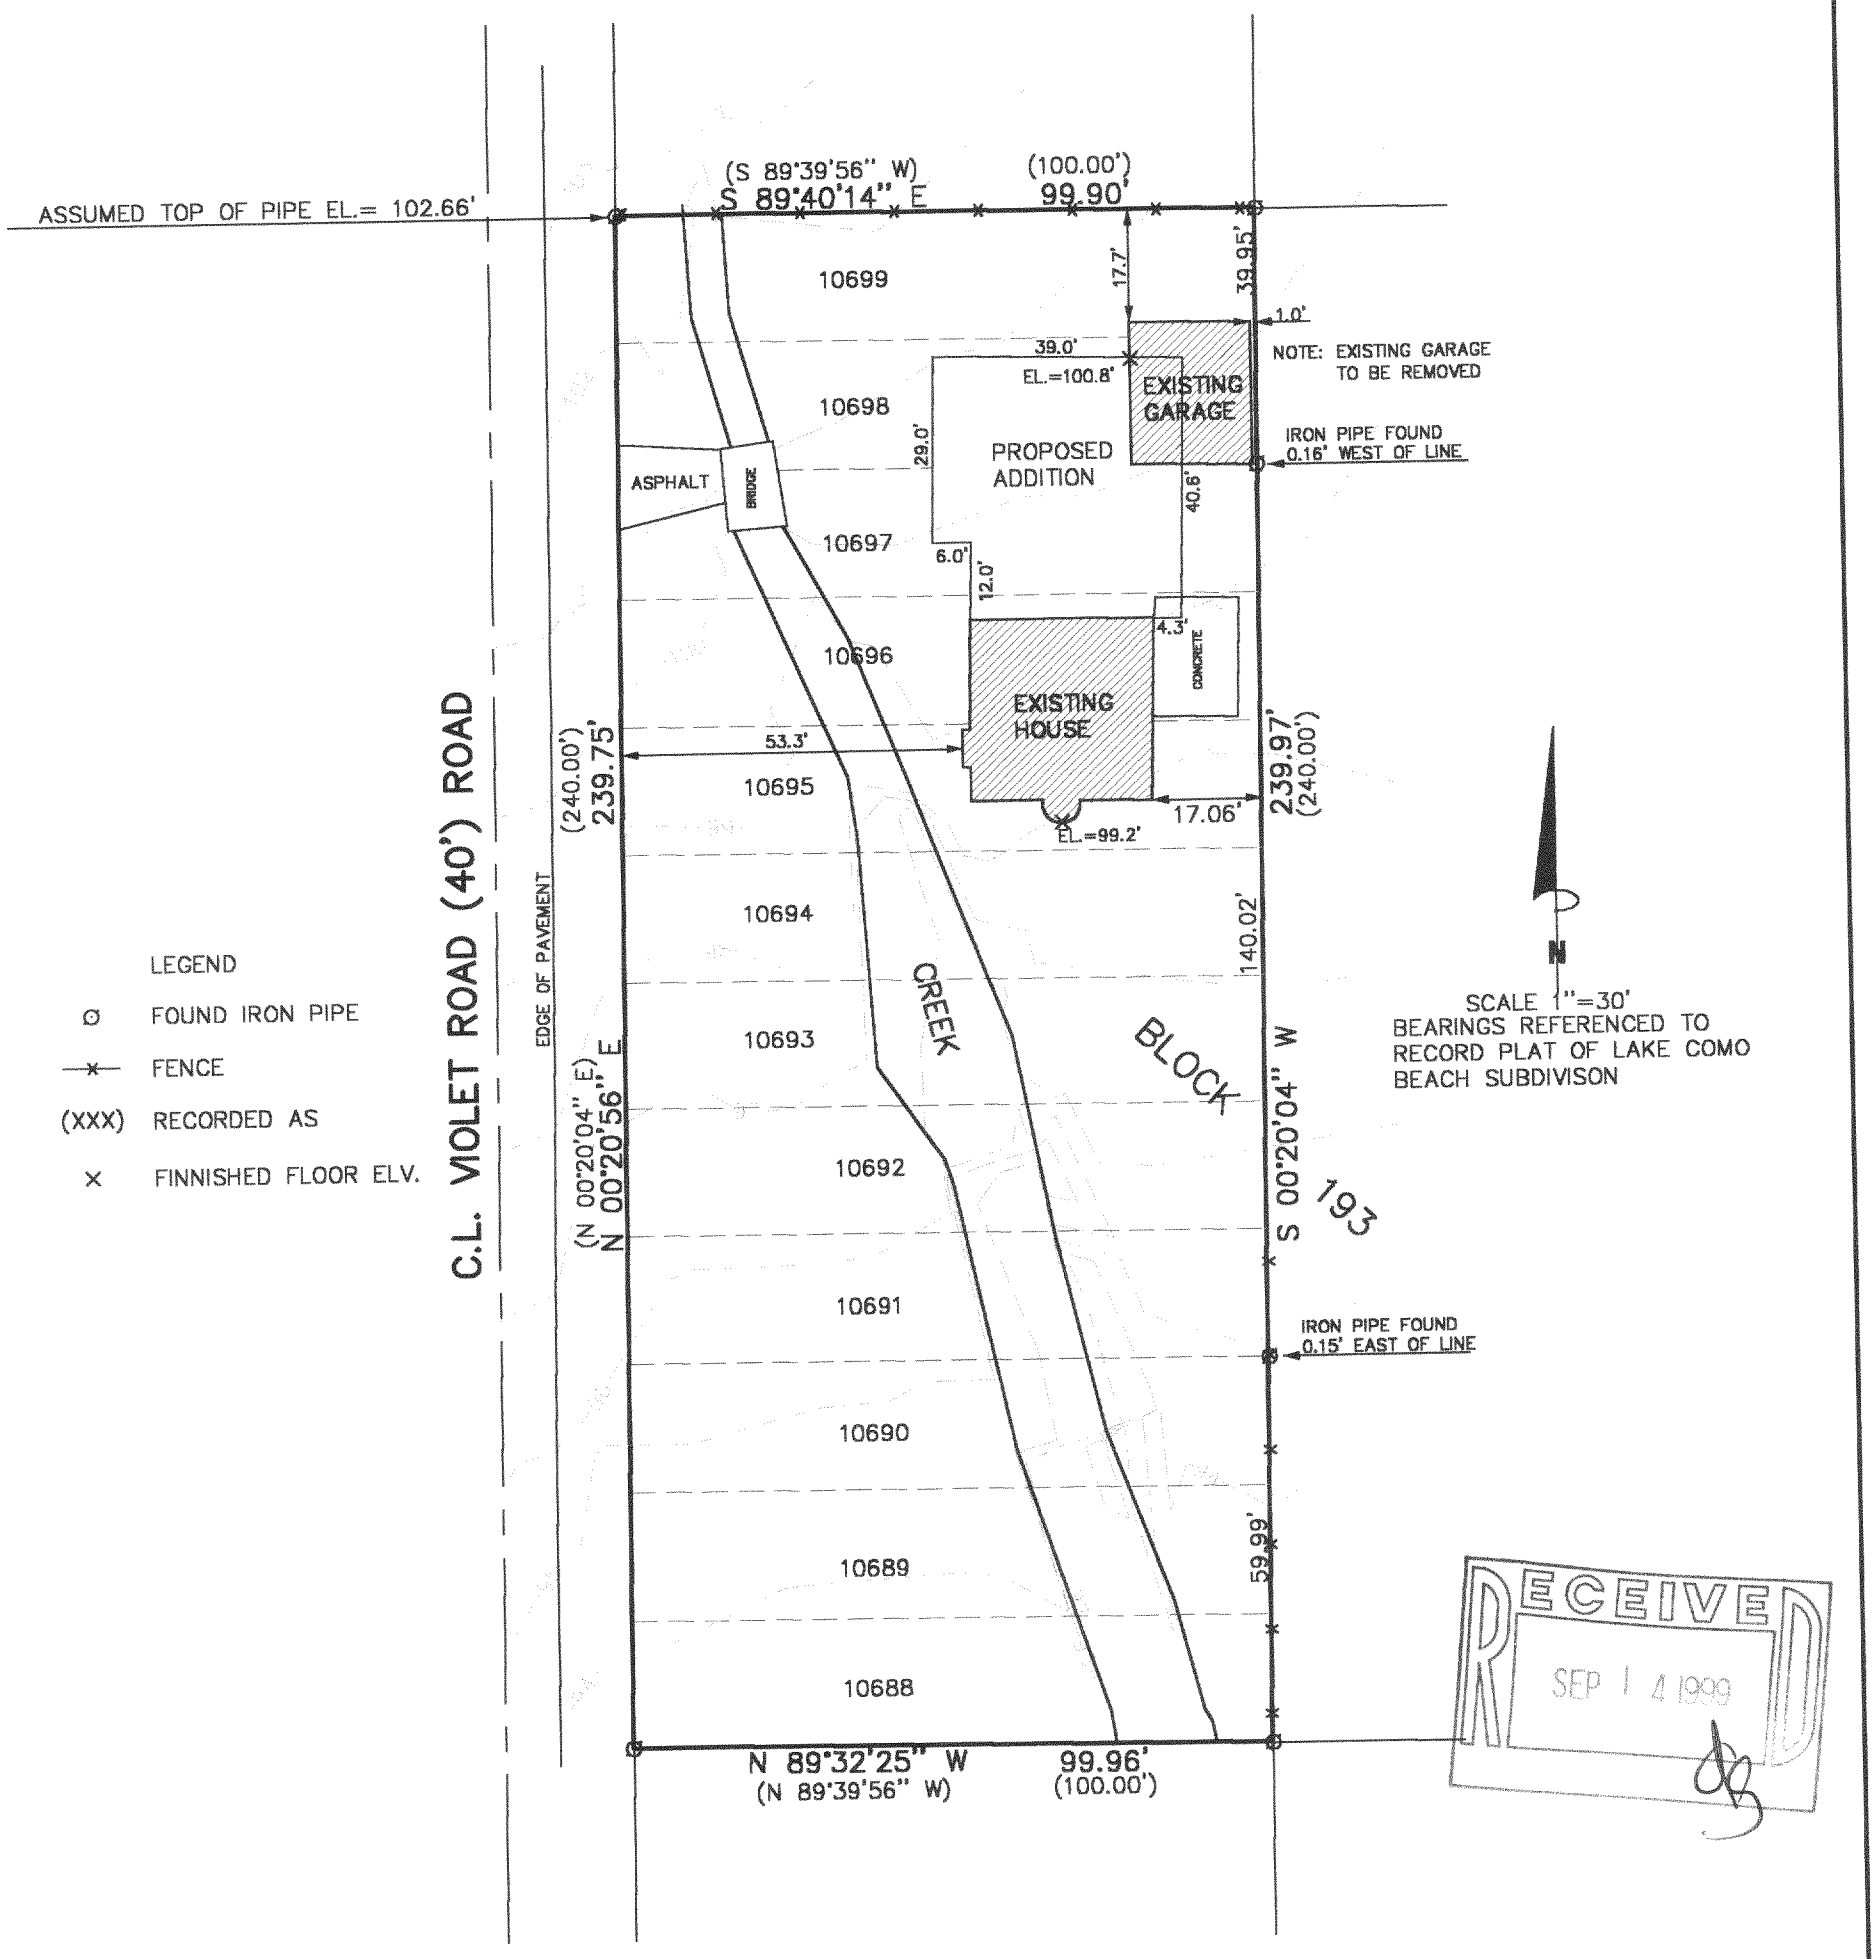

LEGEND
⊙ FOUND IRON PIPE
—×— FENCE
(XXX) RECORDED AS
× FINNISHED FLOOR ELV.

SCALE 1"=30'
BEARINGS REFERENCED TO RECORD PLAT OF LAKE COMO BEACH SUBDIVISON

RECEIVED
SEP 14 1999

THE ABOVE MAP IS A TRUE REPRESENTATION THEREOF AND SHOWS THE SIZE AND LOCATION OF ALL THE PROPERTY, EXTERIOR BOUNDARIES, THE LOCATION OF ALL VISIBLE BOUNDARY FENCES , APPARENT EASEMENTS , ROADWAYS AND VISIBLE ENCROACHMENTS , IF ANY

THIS SURVEY IS MADE FOR THE USE OF THE PRESENT OWNERS OF THE PROPERTY , AND ALSO THOSE WHO PURCHASE , MORTGAGE OR GURANTEE TITLE THERETO WITHIN ONE (1) YEAR FROM DATE HERETO.

WISCONSIN
JOHN P. KROTT
S-2258
MUKWONAGO, WIS.
LAND SURVEYOR

John P Krott
JOHN P. KROTT , R.L.S. 2258

NOTE: THIS IS NOT A CERTIFIED COPY UNLESS SEAL IS IN RED.

JOB NUMBER 99103 & 99206 2-17-JLCB 2322

JLCB-2322
217-1790