
PLAT OF SURVEY

ORDERED BY:
MARK DESALVO
P.O. BOX 56838
CHICAGO, IL 60656

DESCRIPTION;

PARCEL "A"
LOTS 11516 , 11517 AND LOTS 11537 THRU 11546 ALL IN BLK 207 LAKE COMO BEACH SUBDIVISION
A SUBDIVISION LOCATED IN T.2.N. , R.17.E. , WALWORTH COUNTY , WISCONSIN.

PARCEL "B" LOTS 11510 THRU 11515 ALL IINCLUSIVE BLOCK 207 LAKE COMO BEACH SUBDIVISION
LOCATED IN T.2.N. , R.17.E , WALWORTH COUNTY , WISCONSIN.

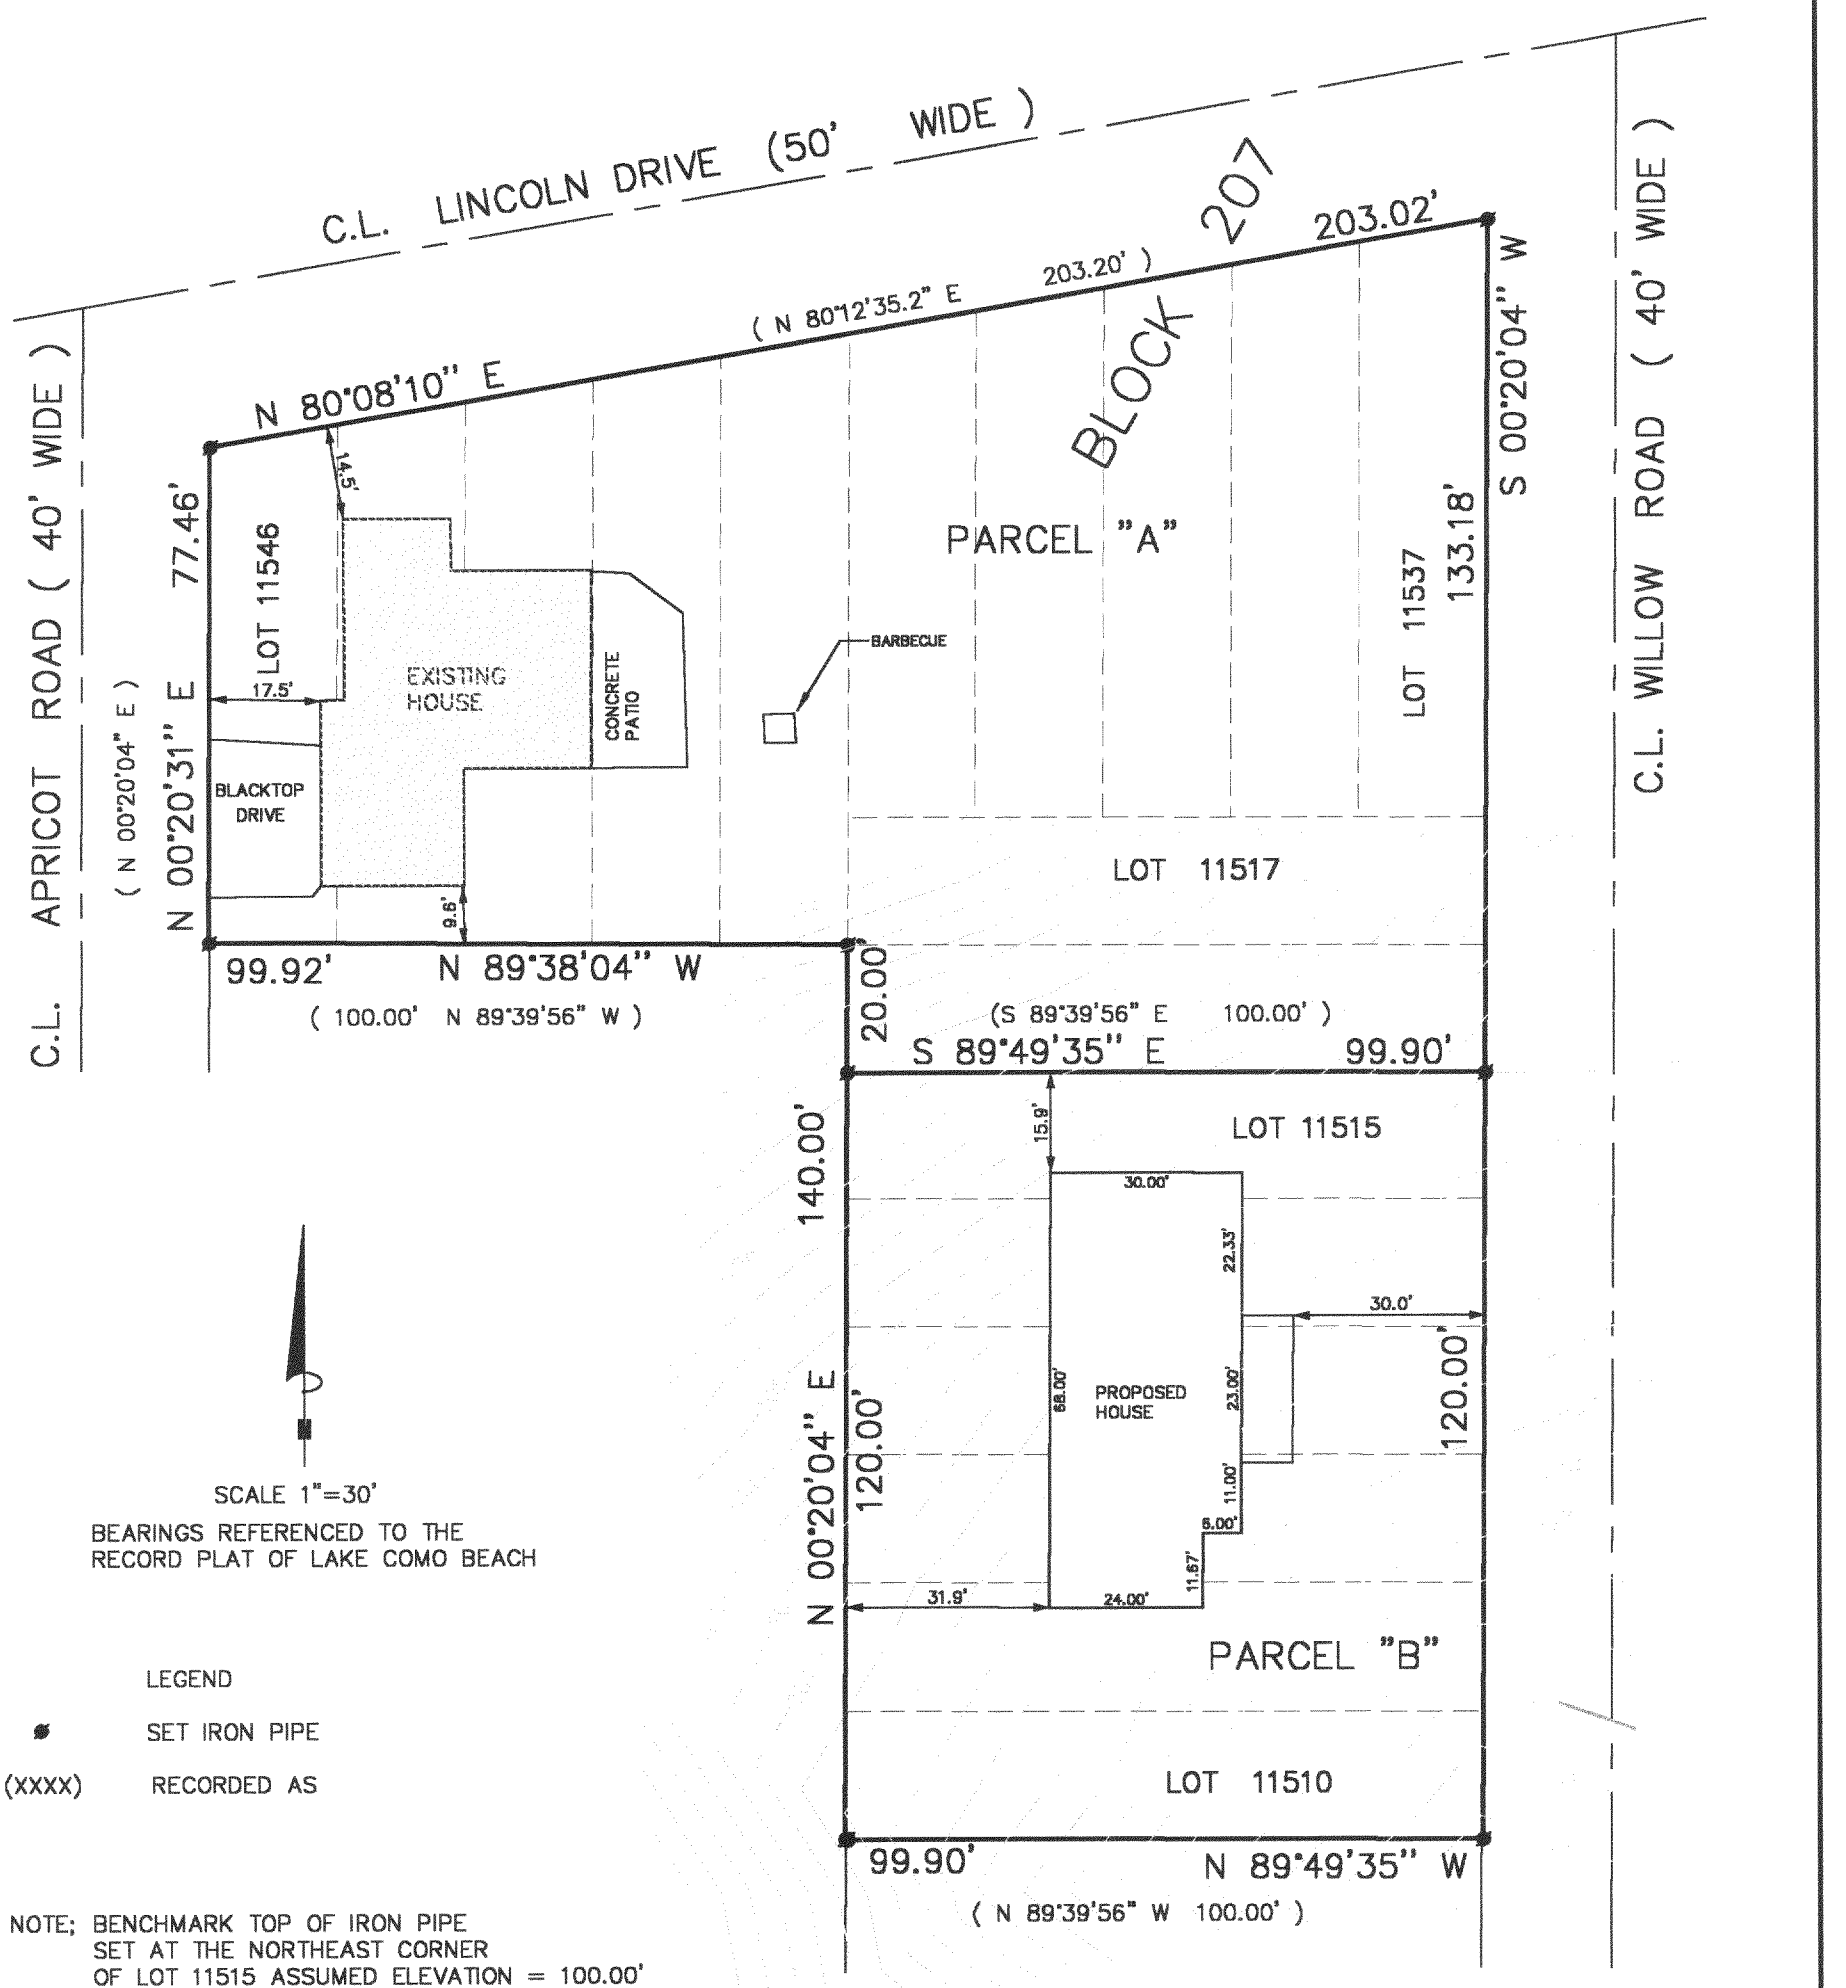

SCALE 1"=30'

BEARINGS REFERENCED TO THE
RECORD PLAT OF LAKE COMO BEACH

LEGEND

● SET IRON PIPE

(XXXX) RECORDED AS

NOTE; BENCHMARK TOP OF IRON PIPE
SET AT THE NORTHEAST CORNER
OF LOT 11515 ASSUMED ELEVATION = 100.00'

BENCHMARK TOP OF IRON PIPE
SET AT THE SOUTHEAST CORNER
OF LOT 11510 ASSUMED ELEVATION= 87.67'

RECEIVED
SEP 14 1999

WISCONSIN
JOHN P. KROTT
S-2258
MUKWONAGO, WIS.
LAND SURVEYOR

THE ABOVE MAP IS A TRUE REPRESENTATION THEREOF AND SHOWS THE SIZE AND LOCATION OF ALL THE PROPERTY, EXTERIOR BOUNDARIES, THE LOCATION OF ALL VISIBLE BOUNDARY FENCES , APPARENT EASEMENTS , ROADWAYS AND VISIBLE ENCROACHMENTS , IF ANY

THIS SURVEY IS MADE FOR THE USE OF THE PRESENT OWNERS OF THE PROPERTY , AND ALSO THOSE WHO PURCHASE , MORTGAGE OR GURANTEE TITLE THERETO WITHIN ONE (1) YEAR FROM DATE HERETO.

John P Krott

JOHN P. KROTT , R.L.S. 2258

PATHFINDER SURVEYING
FORMERLY KOLB LAND CONSULTING
929 WILLIAMS STREET LAKE GENEVA, WI. 53147
(414) 870-1894

DATE: 9 / 03 / 1999

NOTE: THIS IS NOT A CERTIFIED COPY UNLESS SEAL IS IN RED.

JOB NUMBER: 99189 - 2-17-JLCB-2505

JLCB-2505 250SA + 250HA
217-1793