
PLAT OF SURVEY

PATHFINDER SURVEYING
FORMERLY KOLB LAND CONSULTING
929 WILLIAMS STREET LAKE GENEVA, WI. 53147
(414) 248-3697

DATE: 8-6-1999

ORDERED BY: BASSO BUILDERS INC.
405 SKYLINE DR.
LAKE GENEVA, WI 53147

DESCRIPTION: LOT 57 WILDWOOD ADDITION NO. ONE A SUBDIVISON LOCATED IN THE NORTH 1/2 OF SECTION 34 T2N, R17E WALWORTH COUNTY WISCONSIN.

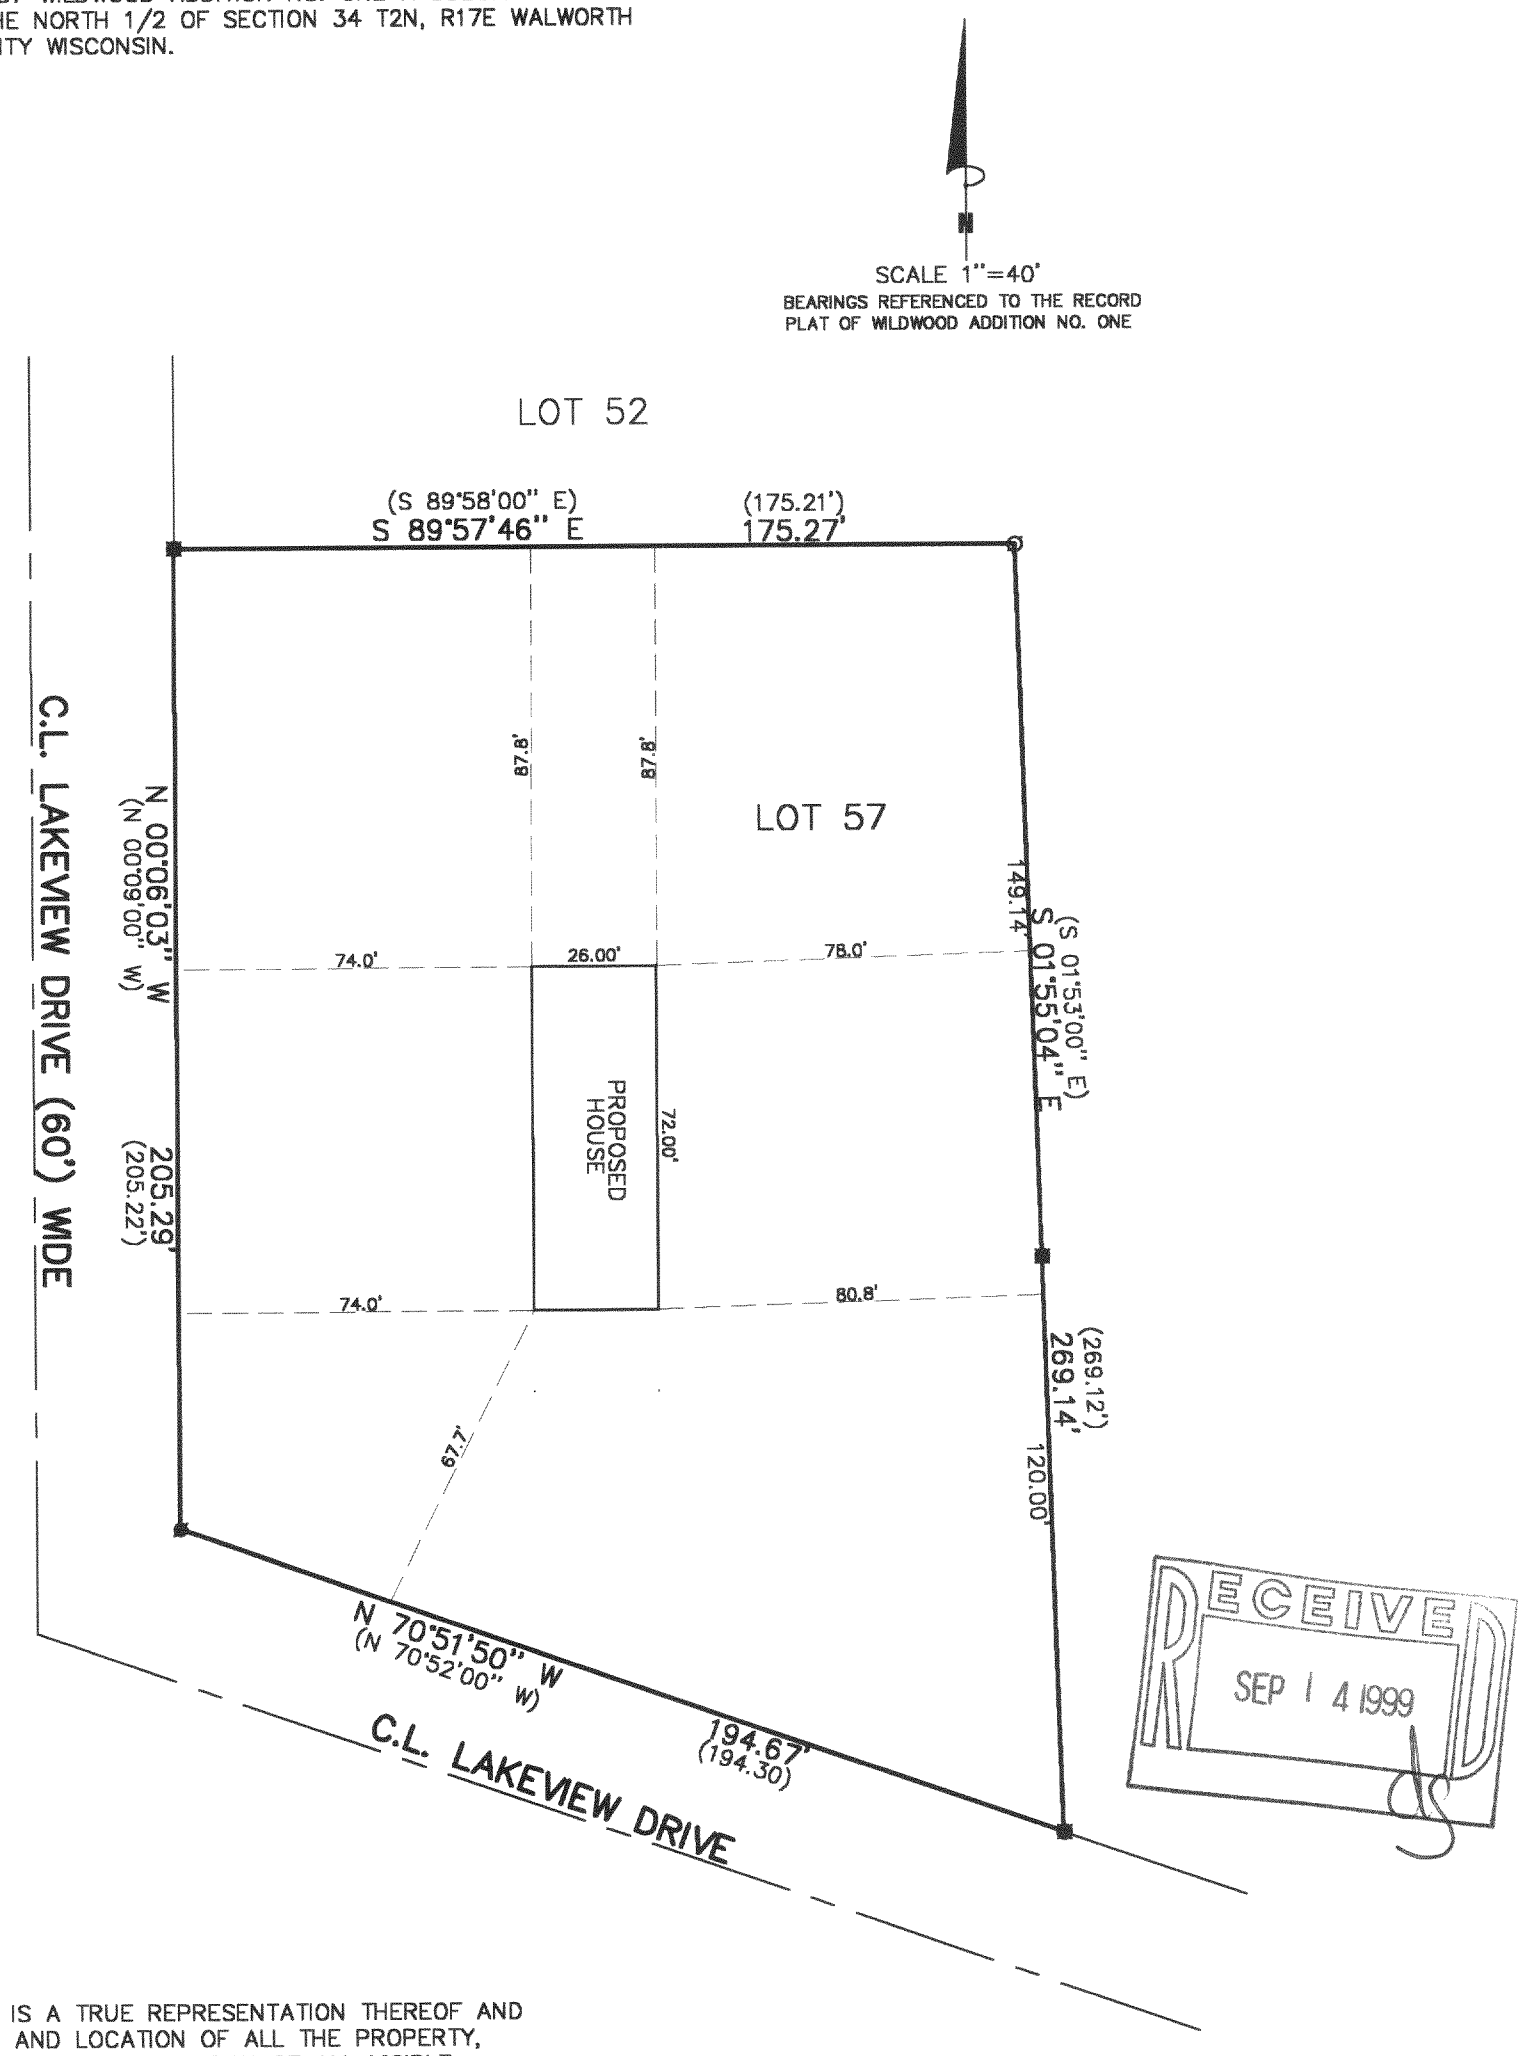

RECEIVED
SEP 14 1999

THE ABOVE MAP IS A TRUE REPRESENTATION THEREOF AND SHOWS THE SIZE AND LOCATION OF ALL THE PROPERTY, EXTERIOR BOUNDARIES, THE LOCATION OF ALL VISIBLE BOUNDARY FENCES , APPARENT EASEMENTS , ROADWAYS AND VISIBLE ENCROACHMENTS , IF ANY

THIS SURVEY IS MADE FOR THE USE OF THE PRESENT OWNERS OF THE PROPERTY , AND ALSO THOSE WHO PURCHASE , MORTGAGE OR GURANTEE TITLE THERETO WITHIN ONE (1) YEAR FROM DATE HERETO.

LEGEND

- ⊙ FOUND IRON PIPE
- ◉ SET IRON PIPE
- ■ FOUND IRON PIN
- (XXX) RECORDED AS

WISCONSIN
JOHN P. KROTT
S-2258
MUKWONAGO, WIS.
LAND SURVEYOR

John P Krott

JOHN P. KROTT , R.L.S. 2258

NOTE: THIS IS NOT A CERTIFIED COPY UNLESS SEAL IS IN RED.

JOB NUMBER #99123 2-17-JWSA 6

JWSA-6 217-1802