Plat of Survey

Survey For: WINTER BROS. BUILDERS — WILLIAMS
Location: WILLOW BEND COURT


Description: LOT 57 WILLOW BEND PARK, 1ST ADDITION, located in [illegible] Northwest 1/4 of the Northwest 1/4 of Section [illegible], East, Town of Geneva, Walworth County, Wisconsin.

PROPOSED FINISHED YARD GRADE = 102.50

NOTE: CULV. MAY NOT BE NECCISARY FOR THIS LOT

WISCONSIN
GARY J. SMITH
2195
MILWAUKEE, WI
LAND SURVEYOR

RECEIVED
MAR 15 2000

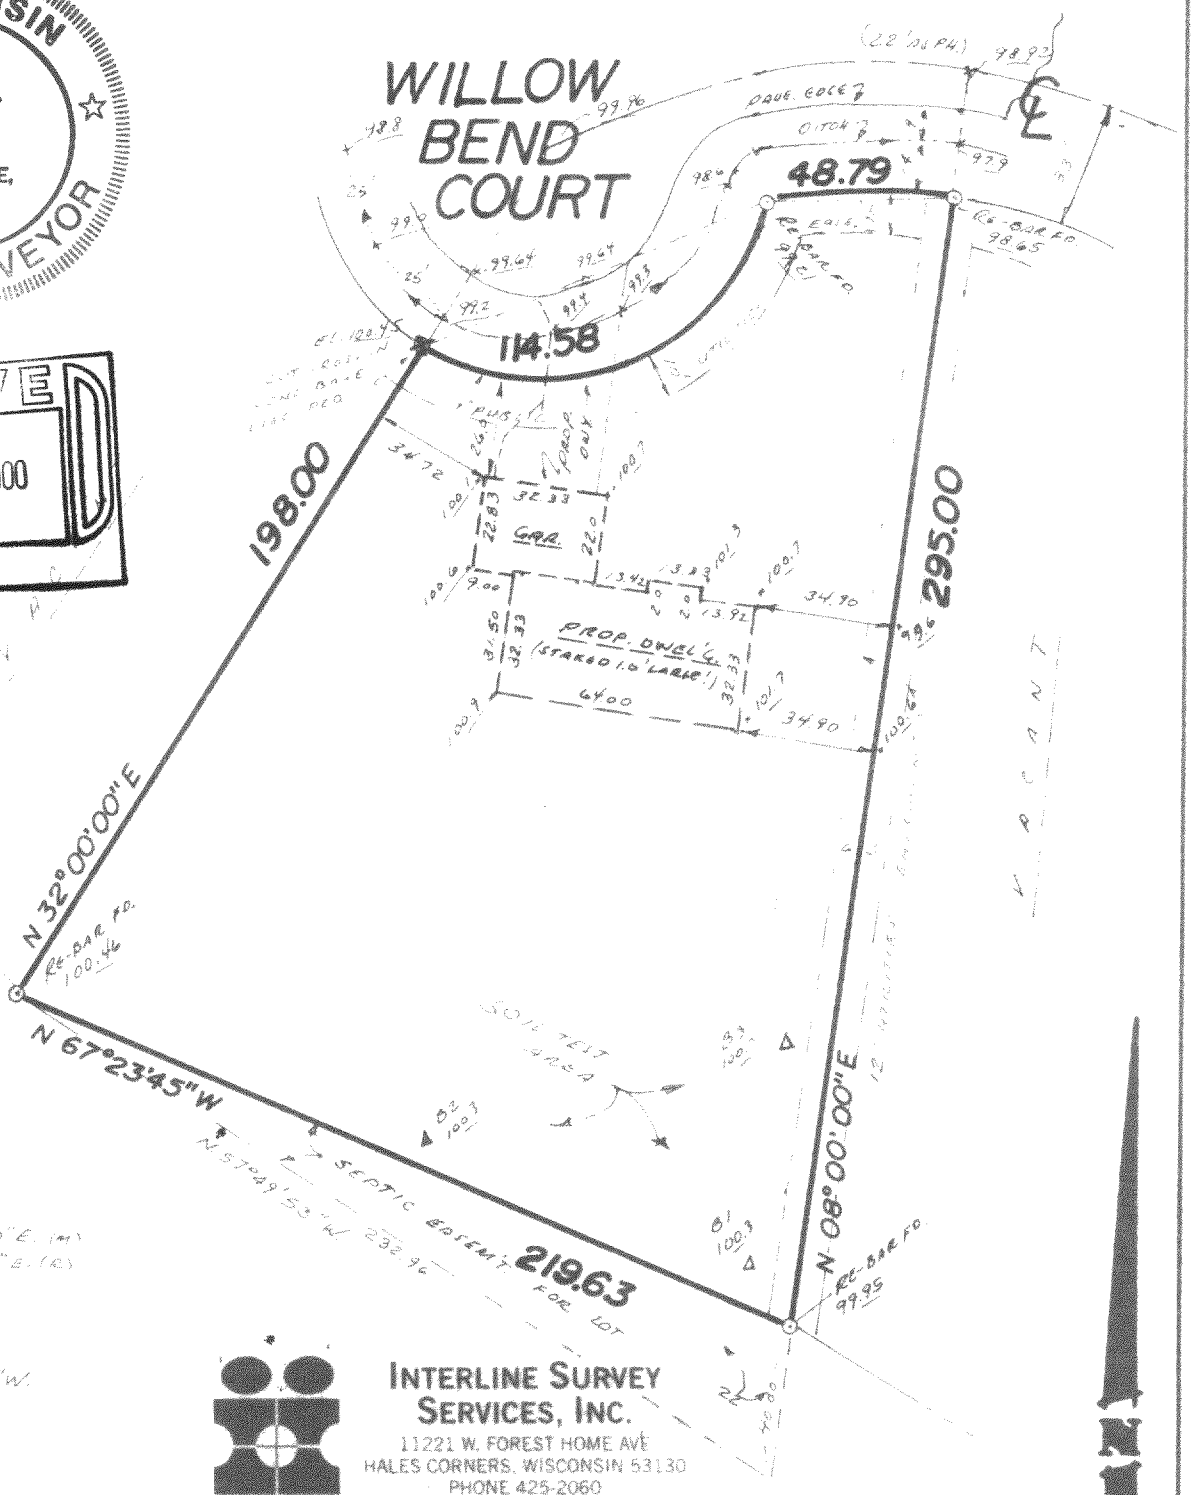

INTERLINE SURVEY SERVICES, INC.
11221 W. FOREST HOME AVE
HALES CORNERS, WISCONSIN 53130
PHONE 425-2060

State of Wisconsin)
Milwaukee County ss

SURVEY CERTIFICATE

Scale: 1" = 50'

We, Interline Survey Services, Inc., certify that we have surveyed the above described property and the above map is a true representation thereof, and shows the size and location of the property, its exterior boundaries, the location and dimensions of all visible structures thereon, fences, apparent easements and roadways and visible encroachments, if any.

This survey is made for the exclusive use of the present owners of the Property, and also those who purchase, mortgage, or guarantee the title thereto, within one (1) year from date hereof.

Gary J. Smith
Wisconsin Registered Land Surveyor

Date: 1/12/00
Job No.: 27352

NO. 14879

JWSB1-5

217-1890