
PLAT OF SURVEY

PATHFINDER SURVEYING
FORMERLY KOLB LAND CONSULTING
929 WILLIAMS ST. LAKE GENEVA, WI.
(262) 248-3697

ORDERED BY :
BASSO BUILDERS
405 SKYLINE DRIVE
LAKE GENEVA, WI
53147

DATE: 5 / 04 / 2000

DESCRIPTION: LOT 16 DEER CROSSING SUBDIVISION LOCATED IN THE NE 1/4 AND THE SE 1/4 OF THE SE 1/4 OF SECTION 21, TOWN 2 NORTH , RANGE 17 EAST , WALWORTH COUNTY, WISCONSIN.

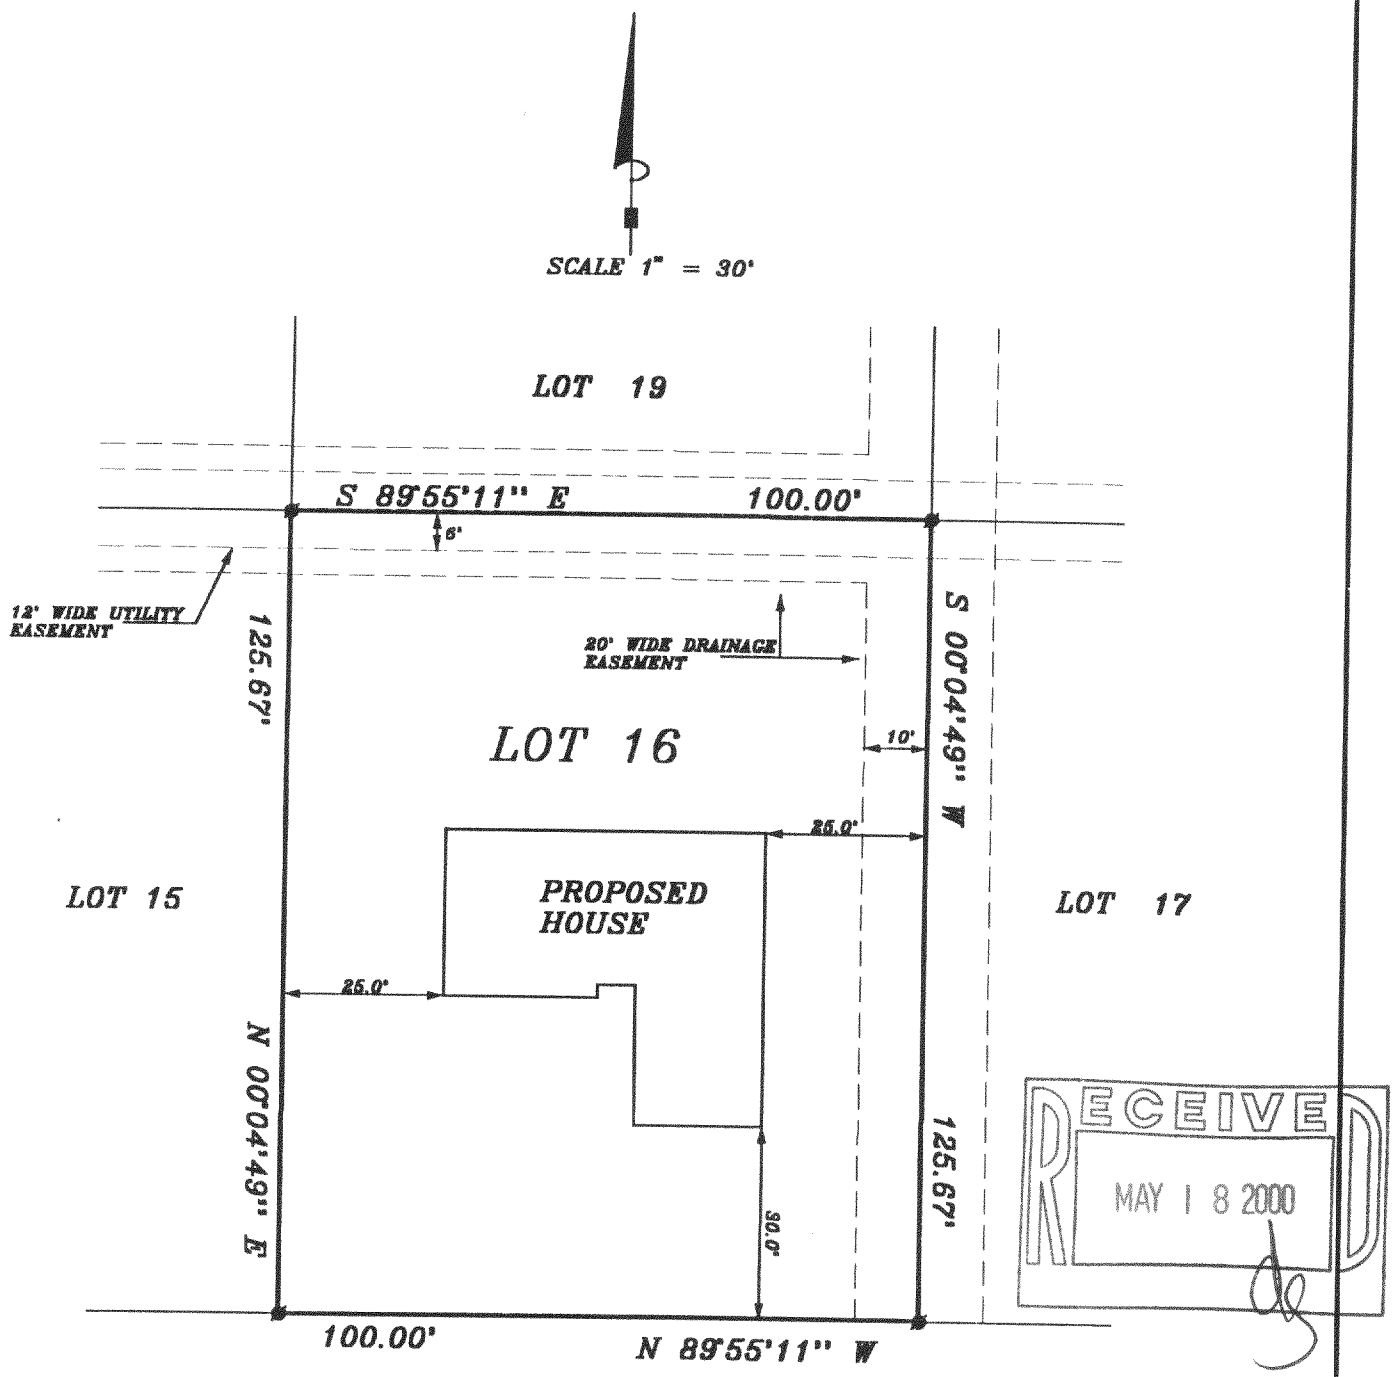

RECEIVED
MAY 18 2000

C.L. SOUTH DEER DRIVE
(66' WIDE)

NOTE: BEARINGS REFERENCED TO THE RECORD PLAT OF DEER CROSSING.

THE ABOVE MAP IS A TRUE REPRESENTATION THEREOF AND SHOWS THE SIZE AND LOCATION OF ALL THE PROPERTY, EXTERIOR BOUNDARIES, THE LOCATION OF ALL VISIBLE BOUNDARY FENCES , APPARENT EASEMENTS , ROADWAYS AND VISIBLE ENCROACHMENTS , IF ANY.

THIS SURVEY IS MADE FOR THE USE OF THE PRESENT OWNERS OF THE PROPERTY , AND ALSO THOSE WHO PURCHASE , MORTGAGE OR GURANTEE TITLE THERETO WITHIN ONE (1) YEAR FROM DATE HERETO.

John P Krott

JOHN P. KROTT , R.L.S. 2258

LEGEND

■ *SET IRON PIPE*

WISCONSIN
JOHN P. KROTT
S-2258
MUKWONAGO, WIS.
LAND SURVEYOR

NOTE: THIS IS NOT A CERTIFIED COPY UNLESS SEAL IS IN RED.

JOB NUMBER: 00089 - 2-17- JDC-16

JDe-16

217-1906