
# HAROLD H. KOLB

REGISTERED PROFESSIONAL LAND SURVEYOR
LAKE GENEVA, WISCONSIN

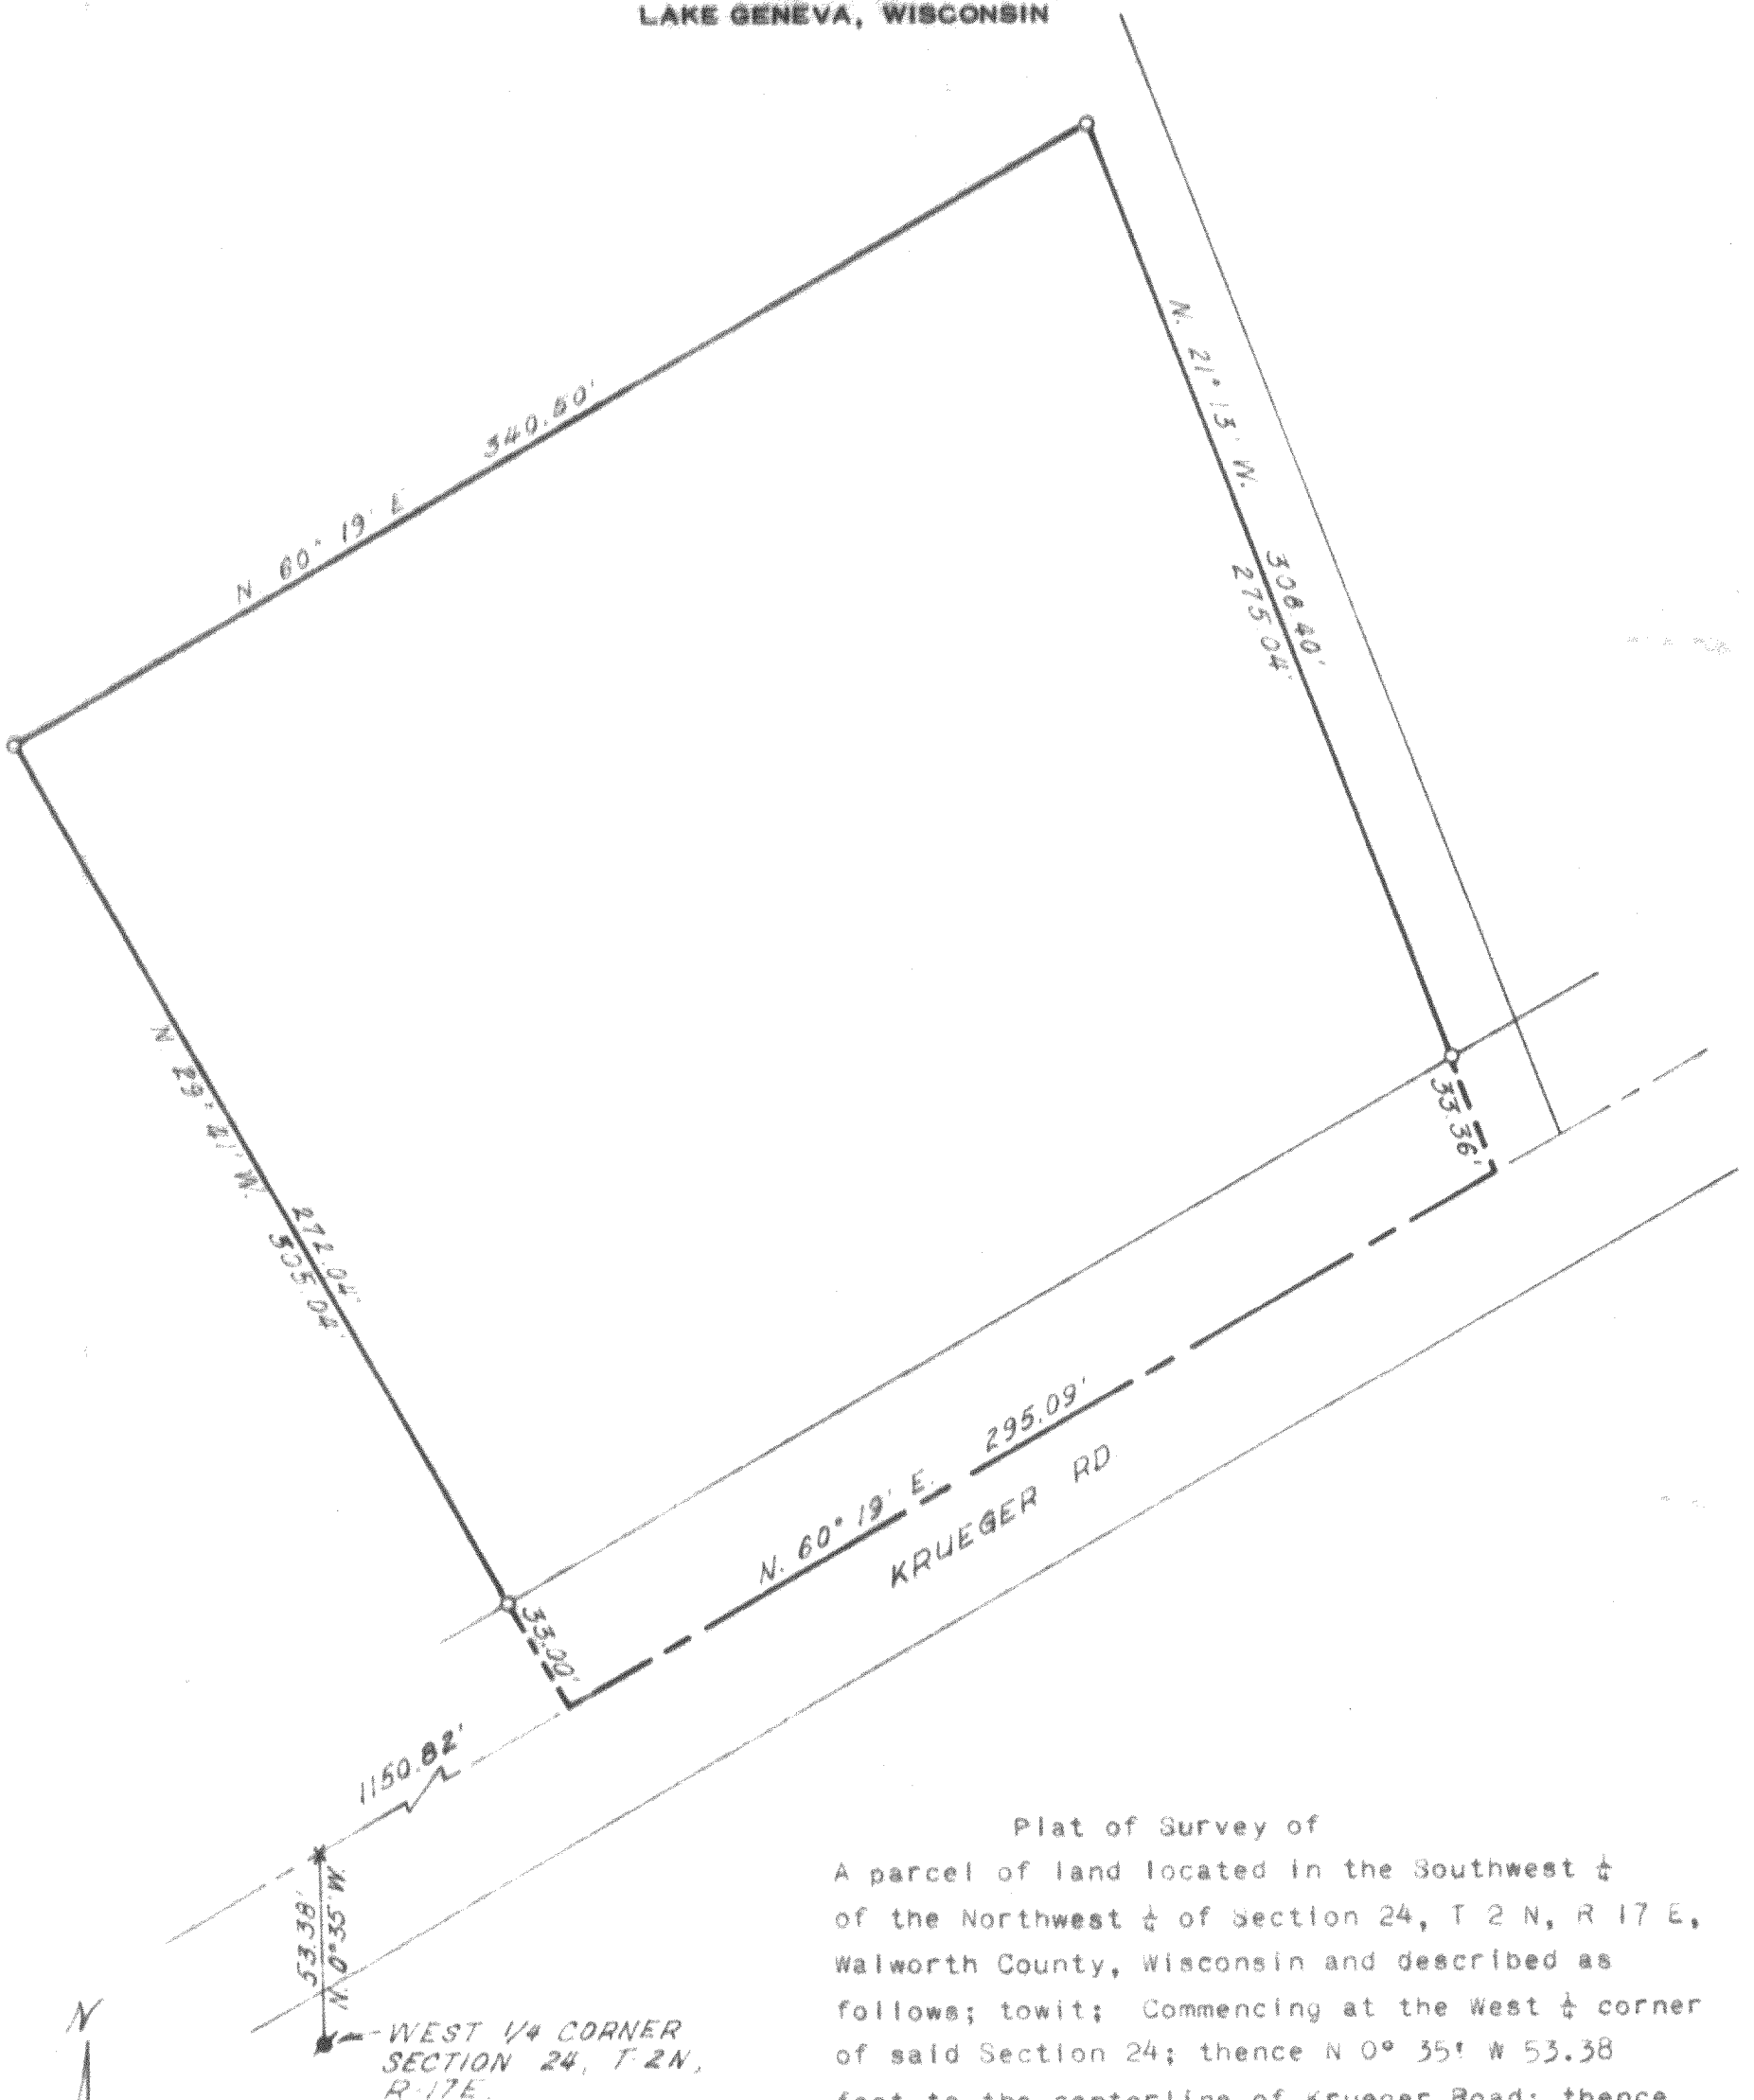


Plat of Survey of

A parcel of land located in the Southwest ¼ of the Northwest ¼ of Section 24, T 2 N, R 17 E, Walworth County, Wisconsin and described as follows; towit; Commencing at the West ¼ corner of said Section 24; thence N 0° 35' W 53.38 feet to the centerline of Krueger Road; thence N 60° 19' E 1150.82 feet along said centerline to the place of beginning; thence N 29° 41' W 305.04 feet ; thence N 60° 19' E 340.50 feet; thence S 21° 13' 308.40 feet to the centerline of said Krueger Road; thence S 60° 19' W along said centerline 295.09 feet to the place of beginning.

Containing 2.23 acres or 2.00 acres exclusive of road right-of-way.

**LEGEND**

- ⊠ — IRON PIPE FOUND
- O — IRON PIPE PLACED
- ● — CONCRETE MONUMENT
- x — SPIKE

SCALE 1" = 50'

WISCONSIN
HAROLD H. KOLB
S-187
LAKE GENEVA, WIS.
LAND SURVEYOR

**I, HAROLD H. KOLB, DO HEREBY CERTIFY THAT I HAVE SURVEYED THE PROPERTY HEREON DESCRIBED ACCORDING TO THE OFFICIAL RECORDS, AND THAT THE PLAT HEREON IS A CORRECT REPRESENTATION OF THE LOT LINES.**

Harold H. Kolb
HAROLD H. KOLB
WISCONSIN REGISTERED LAND SURVEYOR, S—187
DATE July 24, 1968

G-24-6A

217-214

2-17-126