PLAT OF SURVEY

RSV ENGINEERING, INC
ENGINEERS, PLANNERS, SURVEYORS
CONSTRUCTION MANAGERS,
ENVIRONMENTAL SCIENTISTS
801 MAIN STREET, MUKWONAGO, WISCONSIN 53149 (262) 363-2004

REV. 9/25/01
DATE: 7/23/01

FOR: JASON C. ECK

DESCRIPTION:
BEING LOT 3 OF C.S.M. #3342 LOCATED IN PART OF THE SW¼ OF THE SW¼ OF SECTION 34, TOWN 2 NORTH, RANGE 17 EAST, TOWN OF GENEVA, WALWORTH COUNTY, WISCONSIN.

LEGEND

- FOUND 2" IRON PIPE
- FOUND 1" IRON PIPE
- Ph — SOIL TYPE & DELINEATION
- (R-1) — CURRENT ZONING
- MEANDER LINE
- B1 — SOIL BORING


NOTE: THIS LOT IS SUBJECT TO WISCONSIN TELEPHONE CO. EASEMENTS PER VOL. 178, PG. 188. GENERAL RIGHTS FOR POLES UPON OVERALL LANDS.

CURVE DATA

C1	
ARC	61.09'
DELTA	58°19'57"
RADIUS	60.00'
CHORD	58.48'
BEARING	N16°12'55"E

N

SCALE 1"= 100'

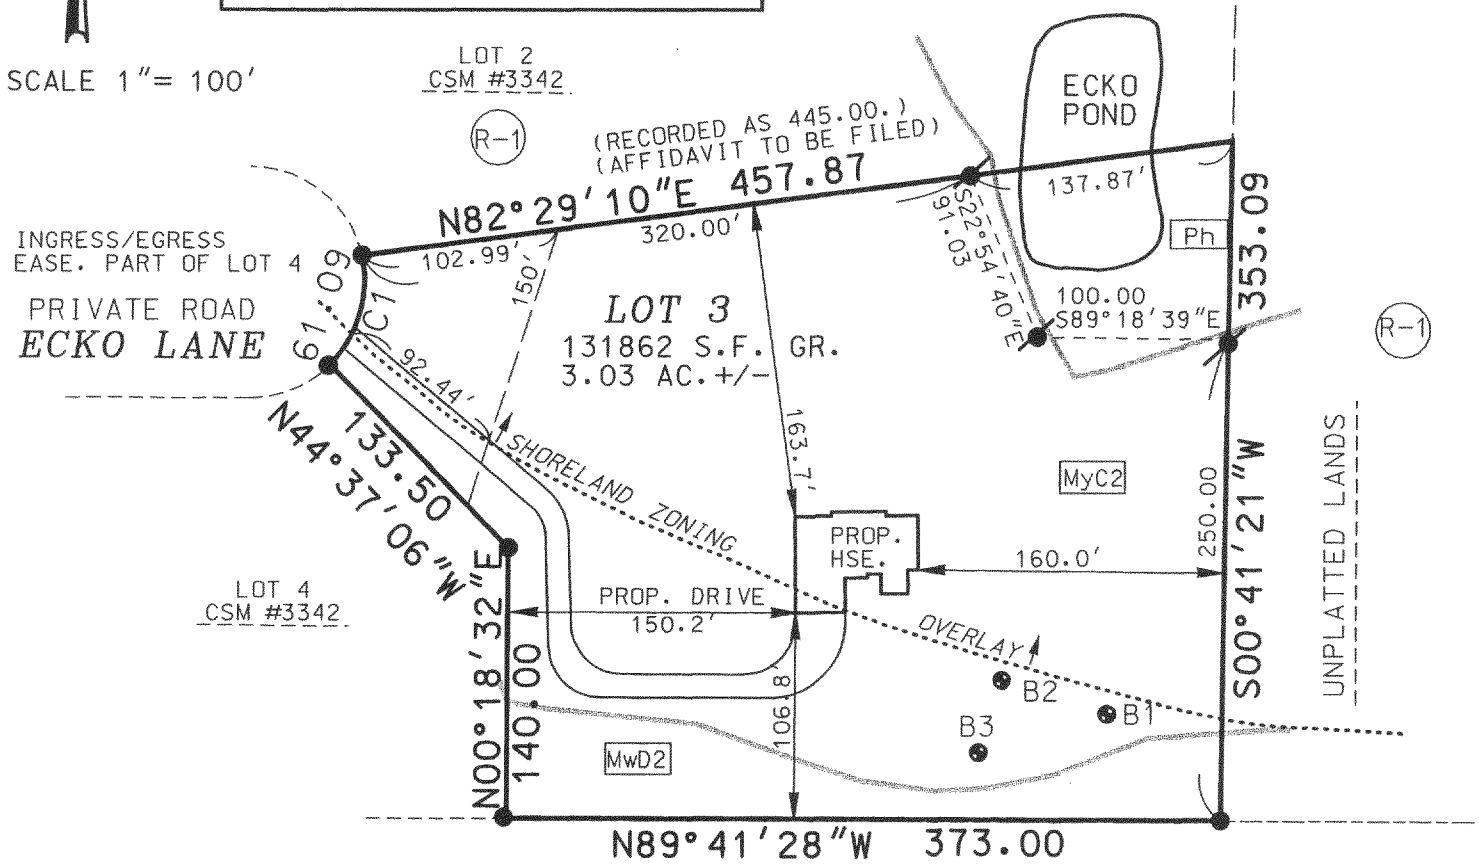

(C-2)

UNPLATTED LANDS

RECEIVED
NOV 12 2001

THE ABOVE MAP IS A TRUE REPRESENTATION THEREOF AND SHOWS THE SIZE AND LOCATION OF ALL THE PROPERTY, EXTERIOR BOUNDARIES, THE LOCATION OF ALL VISIBLE BOUNDARY FENCES, APPARENT EASEMENTS, ROADWAYS AND VISIBLE ENCROACHMENTS, IF ANY.

THIS SURVEY IS MADE FOR THE USE OF THE PRESENT OWNERS OF THE PROPERTY, AND ALSO THOSE WHO PURCHASE, MORTGAGE OR GUARANTEE TITLE THERETO WITHIN ONE (1) YEAR FROM DATE HERETO.

WISCONSIN
BRADFORD L. SPENCER
S-2069
MUKWONAGO, WIS.

THIS IS ORIGINAL PRINT ONLY IF SEAL IS IMPRINTED IN RED

BRADFORD L. SPENCER, R.L.S. 2069
RSV#00253/00253PLT3.DGN

217-2193

JA-3342-3