
PREPARED FOR
GEORGE KRAUSE
W3697 LAKE SHORE DR.
LAKE GENEVA WI. 53147

PLAT OF SURVEY

-OF-

LOTS 4266 THRU 4268 AND LOTS 4291 THRU 4295 BLOCK 73 OF LAKE COMO BEACH SUBDIVISION, LOCATED IN TOWN 2 NORTH, RANGE 17 EAST, WALWORTH COUNTY, WISCONSIN.

KROTT SURVEYING INC.
N3705 WILLOW BEND LANE
LAKE GENEVA WI. 53147
PHONE # (262)248-3697
FAX # (262)249-0639

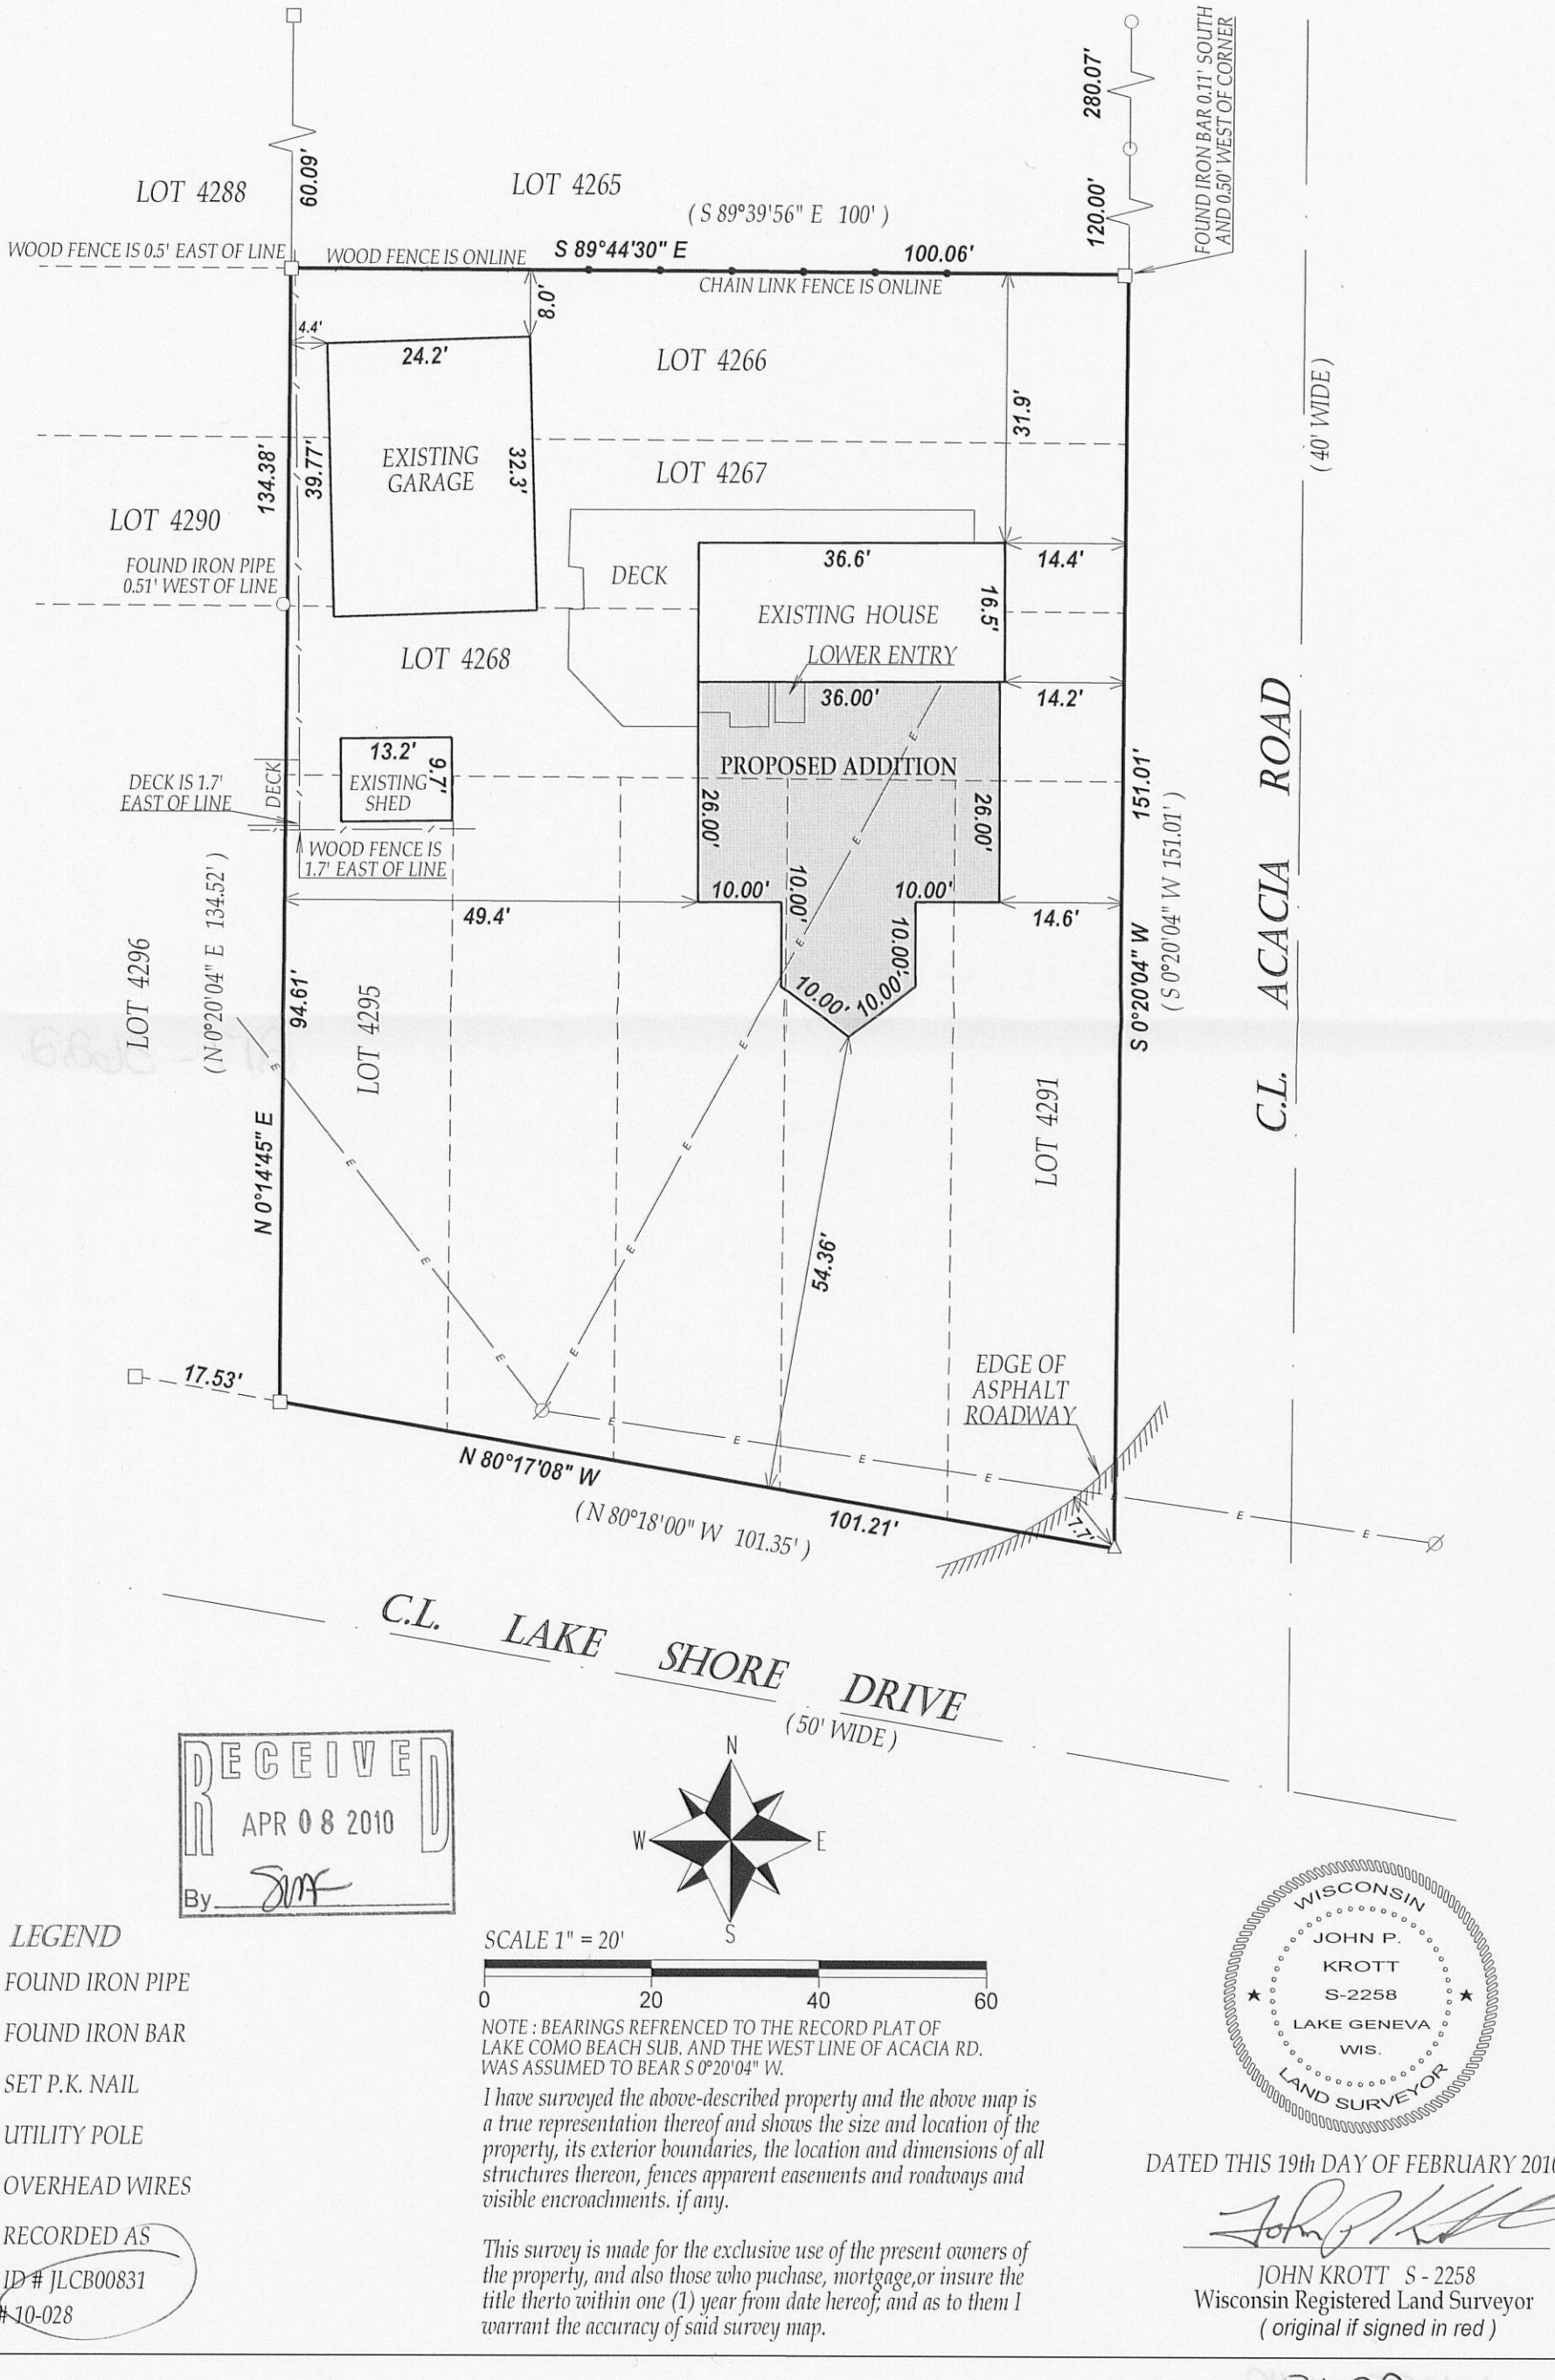

RECEIVED
APR 08 2010
By

N
W E
S

SCALE 1" = 20'

0 20 40 60

NOTE : BEARINGS REFRENCED TO THE RECORD PLAT OF LAKE COMO BEACH SUB. AND THE WEST LINE OF ACACIA RD. WAS ASSUMED TO BEAR S 0°20'04" W.

I have surveyed the above-described property and the above map is a true representation thereof and shows the size and location of the property, its exterior boundaries, the location and dimensions of all structures thereon, fences apparent easements and roadways and visible encroachments. if any.

This survey is made for the exclusive use of the present owners of the property, and also those who puchase, mortgage,or insure the title therto within one (1) year from date hereof; and as to them I warrant the accuracy of said survey map.

WISCONSIN
JOHN P.
KROTT
S-2258
LAKE GENEVA
WIS.
LAND SURVEYOR

DATED THIS 19th DAY OF FEBRUARY 2010.

JOHN KROTT S - 2258
Wisconsin Registered Land Surveyor
(original if signed in red)

LEGEND

- ○ FOUND IRON PIPE
- □ FOUND IRON BAR
- △ SET P.K. NAIL
- ∅ UTILITY POLE
- —E— OVERHEAD WIRES
- (XX) RECORDED AS

TAX ID # JLCB00831
JOB # 10-028