HAROLD H. KOLB
REGISTERED PROFESSIONAL LAND SURVEYOR
LAKE GENEVA, WISCONSIN

PLAT OF SURVEY OF

Part of Lot 1, Block 2, Geneva Bay Estates, located in the Southeast 1/4 of Section 35, T 2 N, R 17 E, Walworth County, Wisconsin and described as follows; towit: Beginning at the Northwest corner of said Lot 1; thence S 67°54' E 162.44 feet; thence 39.13 feet along the arc of a curve to the right, the chord of which is S 13°10'05" W 39.12 feet; thence S 18°00' W 143.55 feet; thence along the arc of a curve to the right, the the radius of which is 147.10 feet and the chord is S 22°54' W 25.09 feet; thence N 72°00' W 142.02 feet; thence N 13°03' E 220.14 feet to the place of beginning.

Harold H. Kolb
Harold H. Kolb,
Wisconsin Surveyor, S-187
DATE: July 3, 1964.

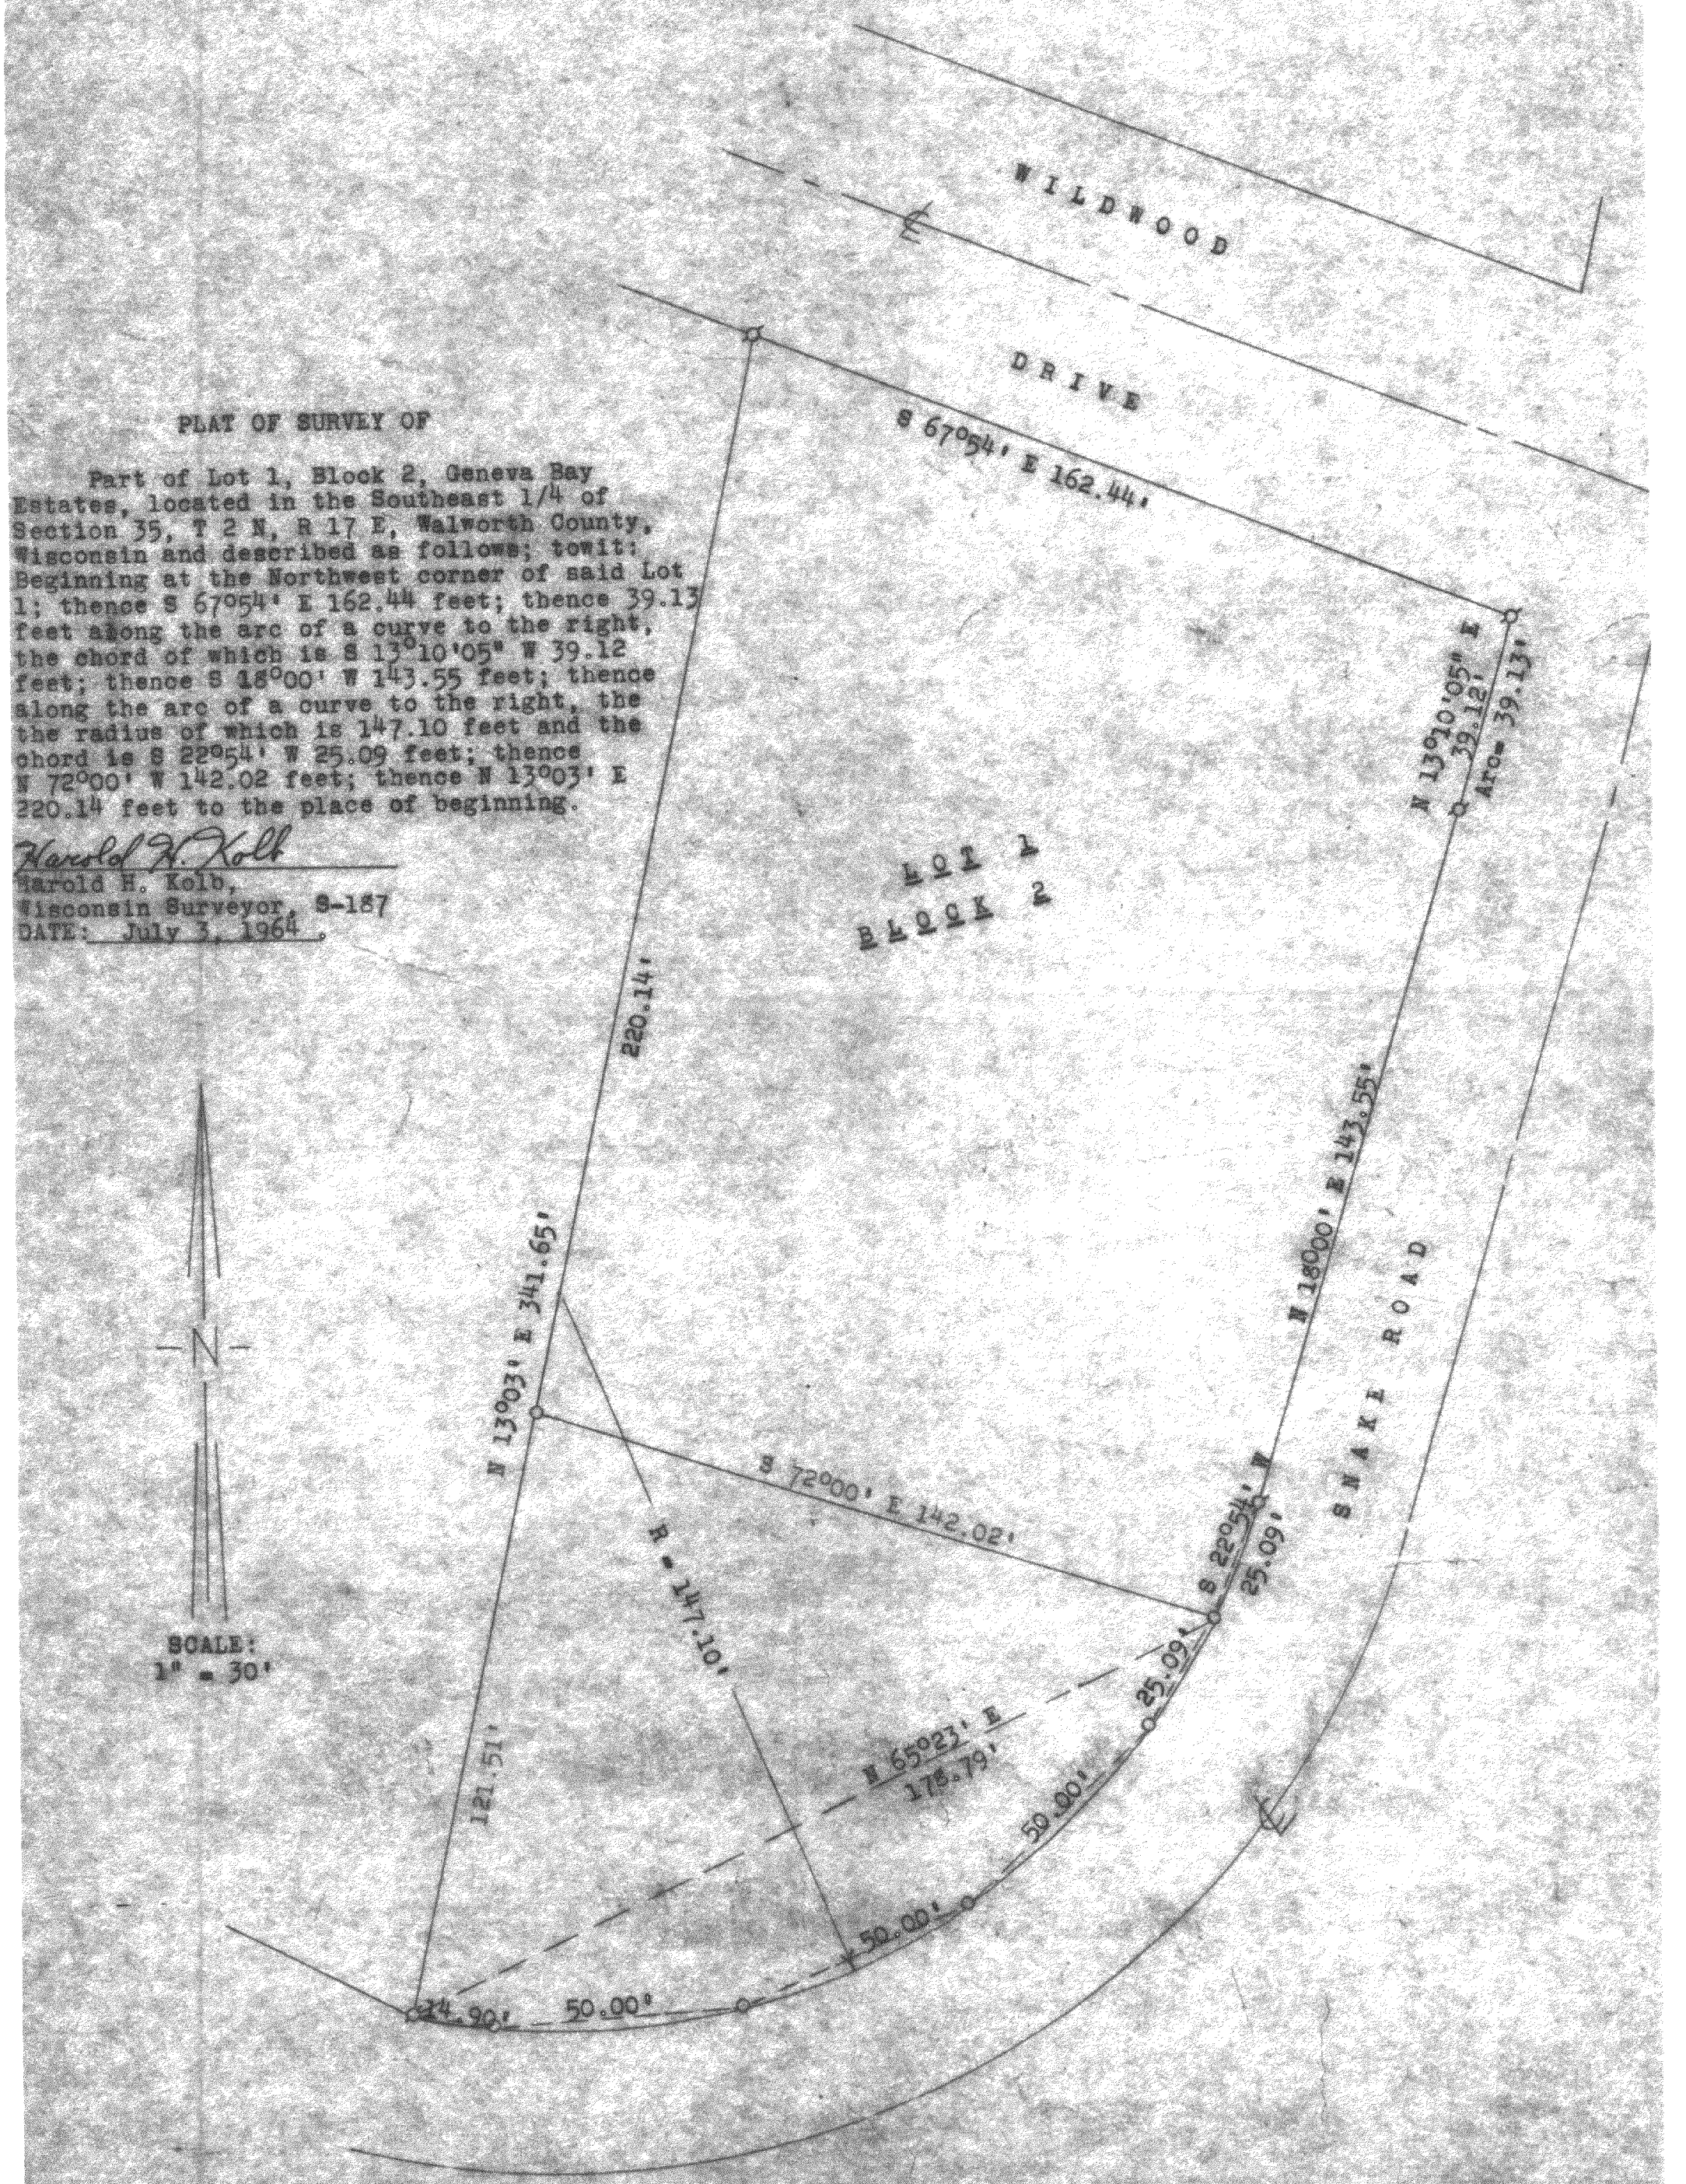

21 7-374K

P Iron Pipe Found