
LAND-MARK SURVEYING
Mark L. Miritz
Wisconsin Professional Land Surveyor S-2582

N9330 Knuteson Drive
Whitewater, WI 53190
Phone:(262)495-3284
MARKMIRITZ@
LAND-MARKSURVEYING.COM

PLAT OF SURVEY

OWNER: BASSO BUILDERS, INC.
495 SKYLINE DRIVE
LAKE GENEVA, WI 53147

LOTS 9182 THROUGH 9186, BOTH INCLUSIVE IN BLOCK 165, FOURTH MAP OF LAKE COMO BEACH SUBDIVISION, LOCATED IN THE SOUTH-EAST 1/4 OF SECTION 21, TOWN 2 NORTH, RANGE 17 EAST, GENEVA TOWNSHIP, WALWORTH COUNTY, WISCONSIN.

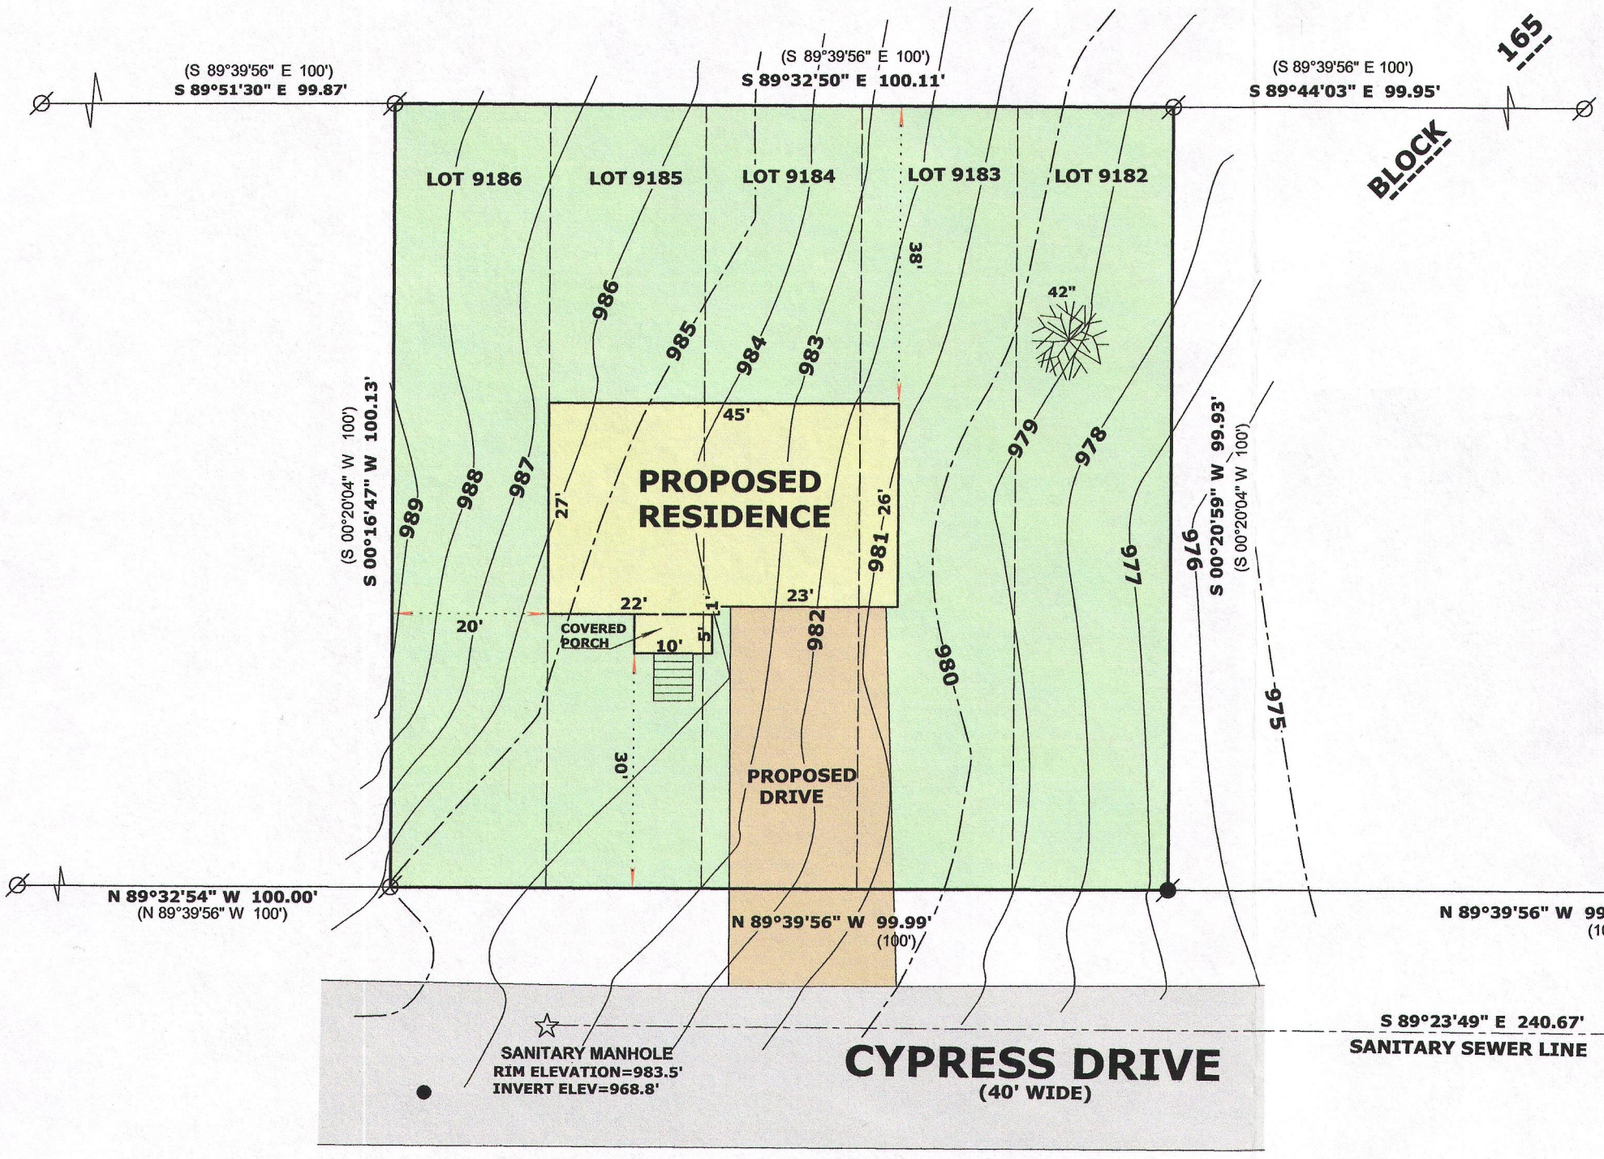

MANHOLE RIM ELEV=983.5' WAS ASSUMED AS PER LAKE COMO SANITARY DISTRICT

THE NORTHERLY LINE OF CYPRESS DR WAS ASSUMED TO BEAR N 89°38'56" W AS PLATTED

RECEIVED
FEB 22 2016
By

WISCONSIN
MARK L. MIRITZ
S-2582
WHITEWATER, WI
LAND SURVEYOR

LEGEND

- ⌀ FOUND IRON PIPE
- ⌀ FOUND IRON ROD
- ● P.K. NAIL-BENCHMARK ELEV=984.40'
- (x x) RECORDED AS DIMENSION

SCALE: 1 INCH = 20 FEET

"I hereby certify that the above described property has been surveyed by me or under my direction and that the above map is a true representation thereof and shows the size and location of the property, its exterior boundaries, the location of all visible structures and dimensions of all principal buildings thereon, boundary fences, apparent easements, roadways and visible encroachments, if any."

"This survey is made for the use of the present owners of the property, and also those who purchase, mortgage, or guarantee the title thereto within one year from date hereof."

Mark L. Miritz

MARK L. MIRITZ
WISCONSIN PROFESSIONAL
LAND SURVEYOR S-2582

DATE: JAN. 9, 2016 **JOB NO.** 16.102

JLCB-1974 217.4174