
PLAT OF SURVEY
UNIT 3–30 OF GENEVA NATIONAL CONDOMINIUM NO. 3

LOCATED IN PART OF THE NE 1/4 OF THE SE 1/4
OF SECTION 30, TOWN 2 NORTH, RANGE 17 EAST,
TOWN OF GENEVA, WALWORTH COUNTY, WISCONSIN

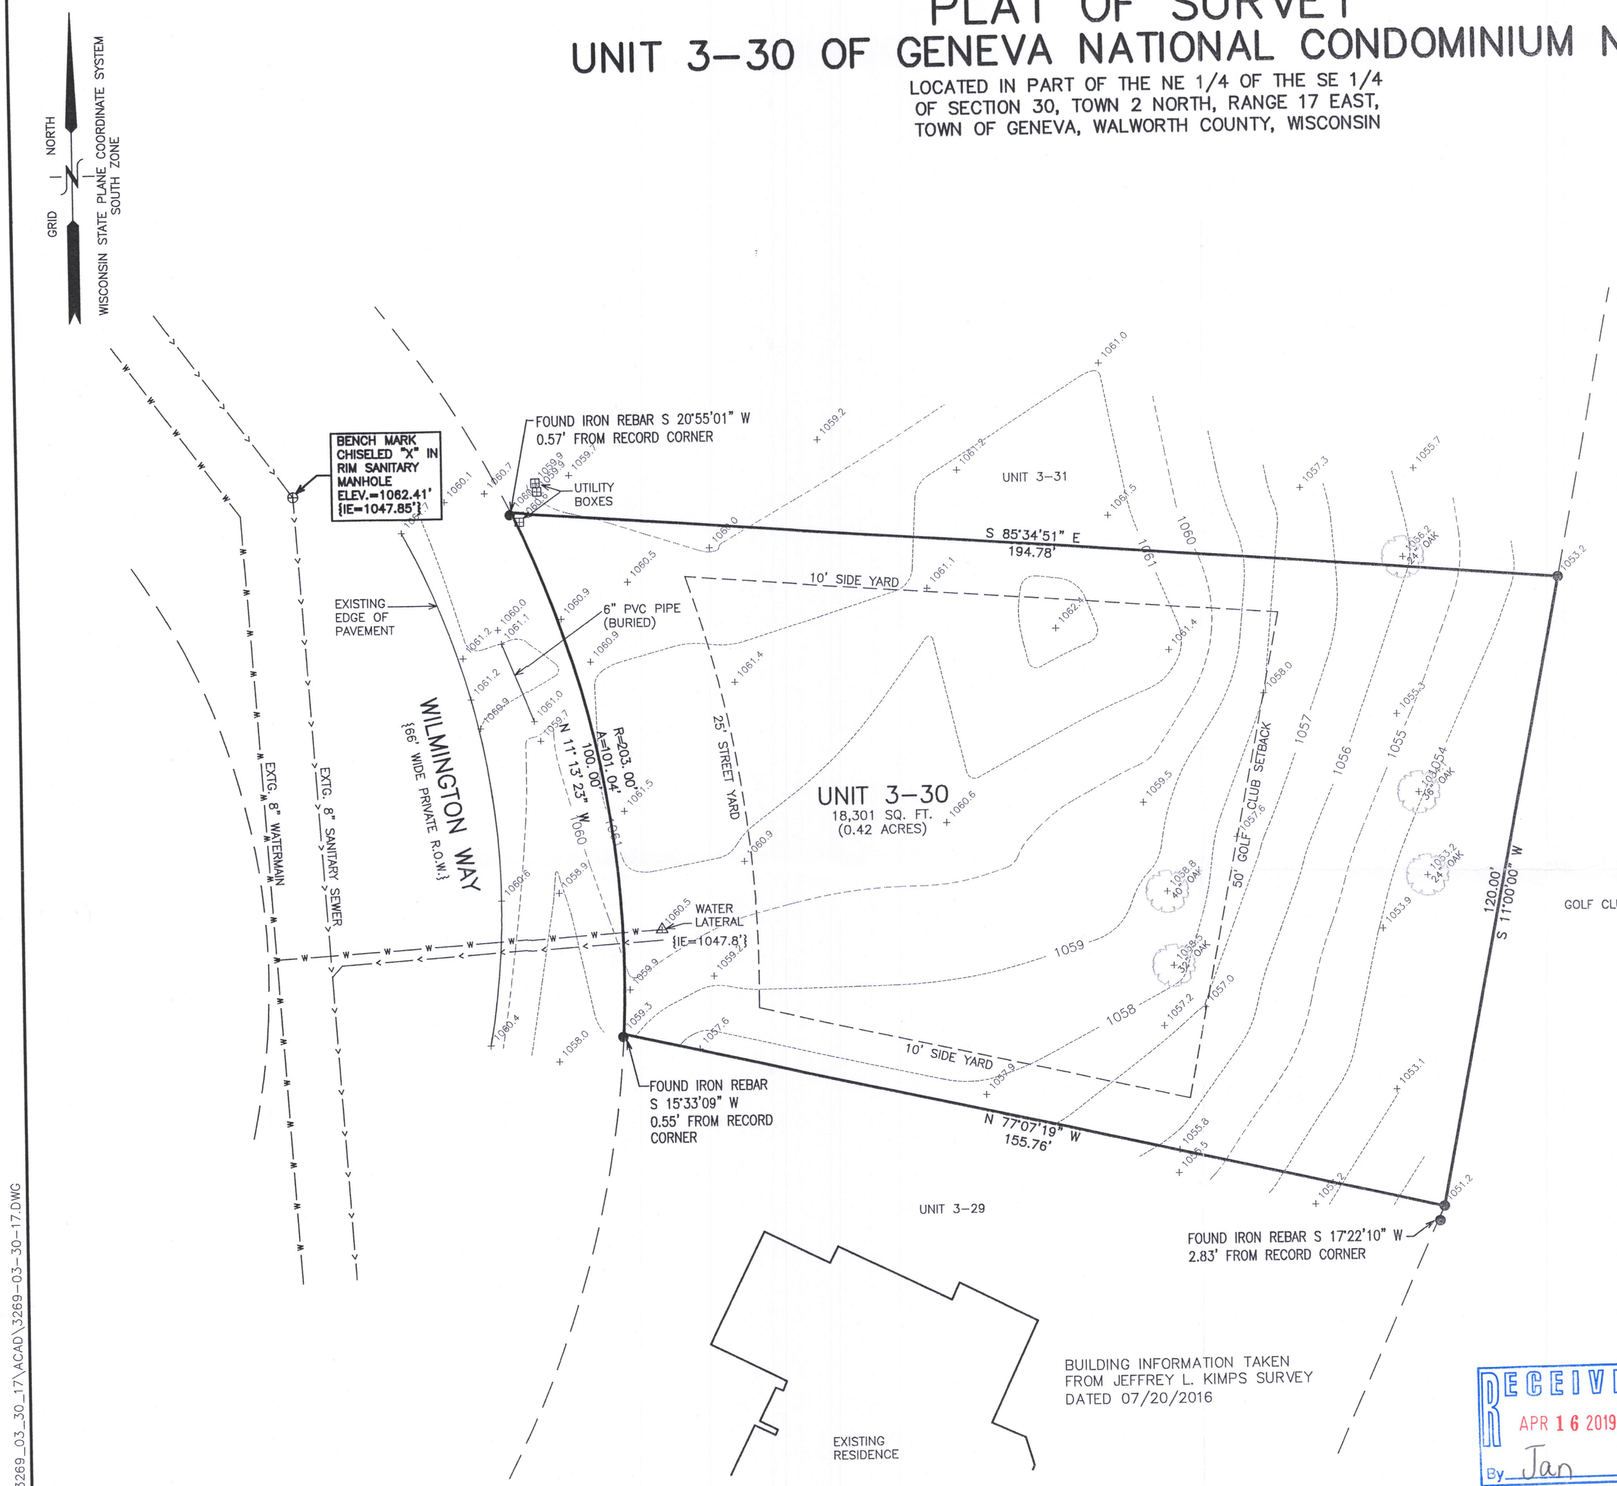

TOPOGRAPHIC INFORMATION TAKEN
FROM PETER S. GORDON SURVEY
DATED 04/09/2007

BUILDING INFORMATION TAKEN
FROM JEFFREY L. KIMPS SURVEY
DATED 07/20/2016

LEGEND

● = FOUND REBAR STAKE

{XXX} = RECORDED AS

RECEIVED
APR 16 2019
By Jan

WISCONSIN
BRIAN M. CARLSON
S-2039
ROCKFORD, ILL.
LAND SURVEYOR

NOTE: COPIES OF THIS MAP TO WHICH THE FOLLOWING CERTIFICATE WILL APPLY SHOW THE SURVEYOR'S ORIGINAL SEAL AND SIGNATURE IN RED INK. COPIES BY ANY OTHER MEANS MAY HAVE ALTERATIONS WHICH DO NOT REPRESENT THE SURVEYOR'S WORK PRODUCT.

I HEREBY CERTIFY THAT THE ABOVE DESCRIBED PROPERTY HAS BEEN SURVEYED UNDER MY DIRECTION AND THAT THE ABOVE MAP IS A TRUE REPRESENTATION THEREOF AND SHOWS THE SIZE AND LOCATION OF THE PROPERTY AND ITS EXTERIOR BOUNDARIES. THIS SURVEY IS MADE FOR THE USE OF THE PRESENT OWNERS OF THE PROPERTY, AND ALSO THOSE WHO PURCHASE, MORTGAGE, OR GUARANTEE THE TITLE THERETO WITHIN ONE YEAR FROM THE DATE HEREOF.

DATED: 03/15/2019 – RESURVEYED

BRIAN M. CARLSON P.L.S. 2039

PLAT OF SURVEY
UNIT 3–30 / WILMINGTON WAY
LAKE GENEVA, WI 53147

– WORK ORDERED BY –
STARCK & COMPANY, INC.
255 SMYTH DRIVE
WILLIAMS BAY, WI 53191

FARRIS, HANSEN & ASSOCIATES, INC.
ENGINEERING – ARCHITECTURE – SURVEYING
7 RIDGWAY COURT P.O. BOX 437
ELKHORN, WISCONSIN 53121
OFFICE: (262) 723–2098 FAX: (262) 723–5886

REVISIONS

PROJECT NO. 3269–03–30.17
DATE: 04/09/2007
SHEET NO. 1 OF 1

X:\PROJECTS\3269\CONDO_03\UNIT_30\3269_03_30_17\ACAD\3269-03-30-17.DWG

JGN 3-30

217-4549