MC Home Builders


PLAT OF SURVEY

LOCATION: Iris Road, Geneva, Wisconsin

LEGAL DESCRIPTION: Lot 9530-9534 in Block 172 of **MAP OF LAKE COMO BEACH**, a subdivision located in Section 21, Town 2 North, Range 17 East, Town of Geneva, Walworth County, Wisconsin.

September 27, 2018
October 8, 2018 Added Foundation Plan (Not Staked)
December 17, 2018 Proposed Grading Plan Added
December 19, 2018 Revised Drawing
April 8, 2019 Staked Dwelling

Survey No. 110060

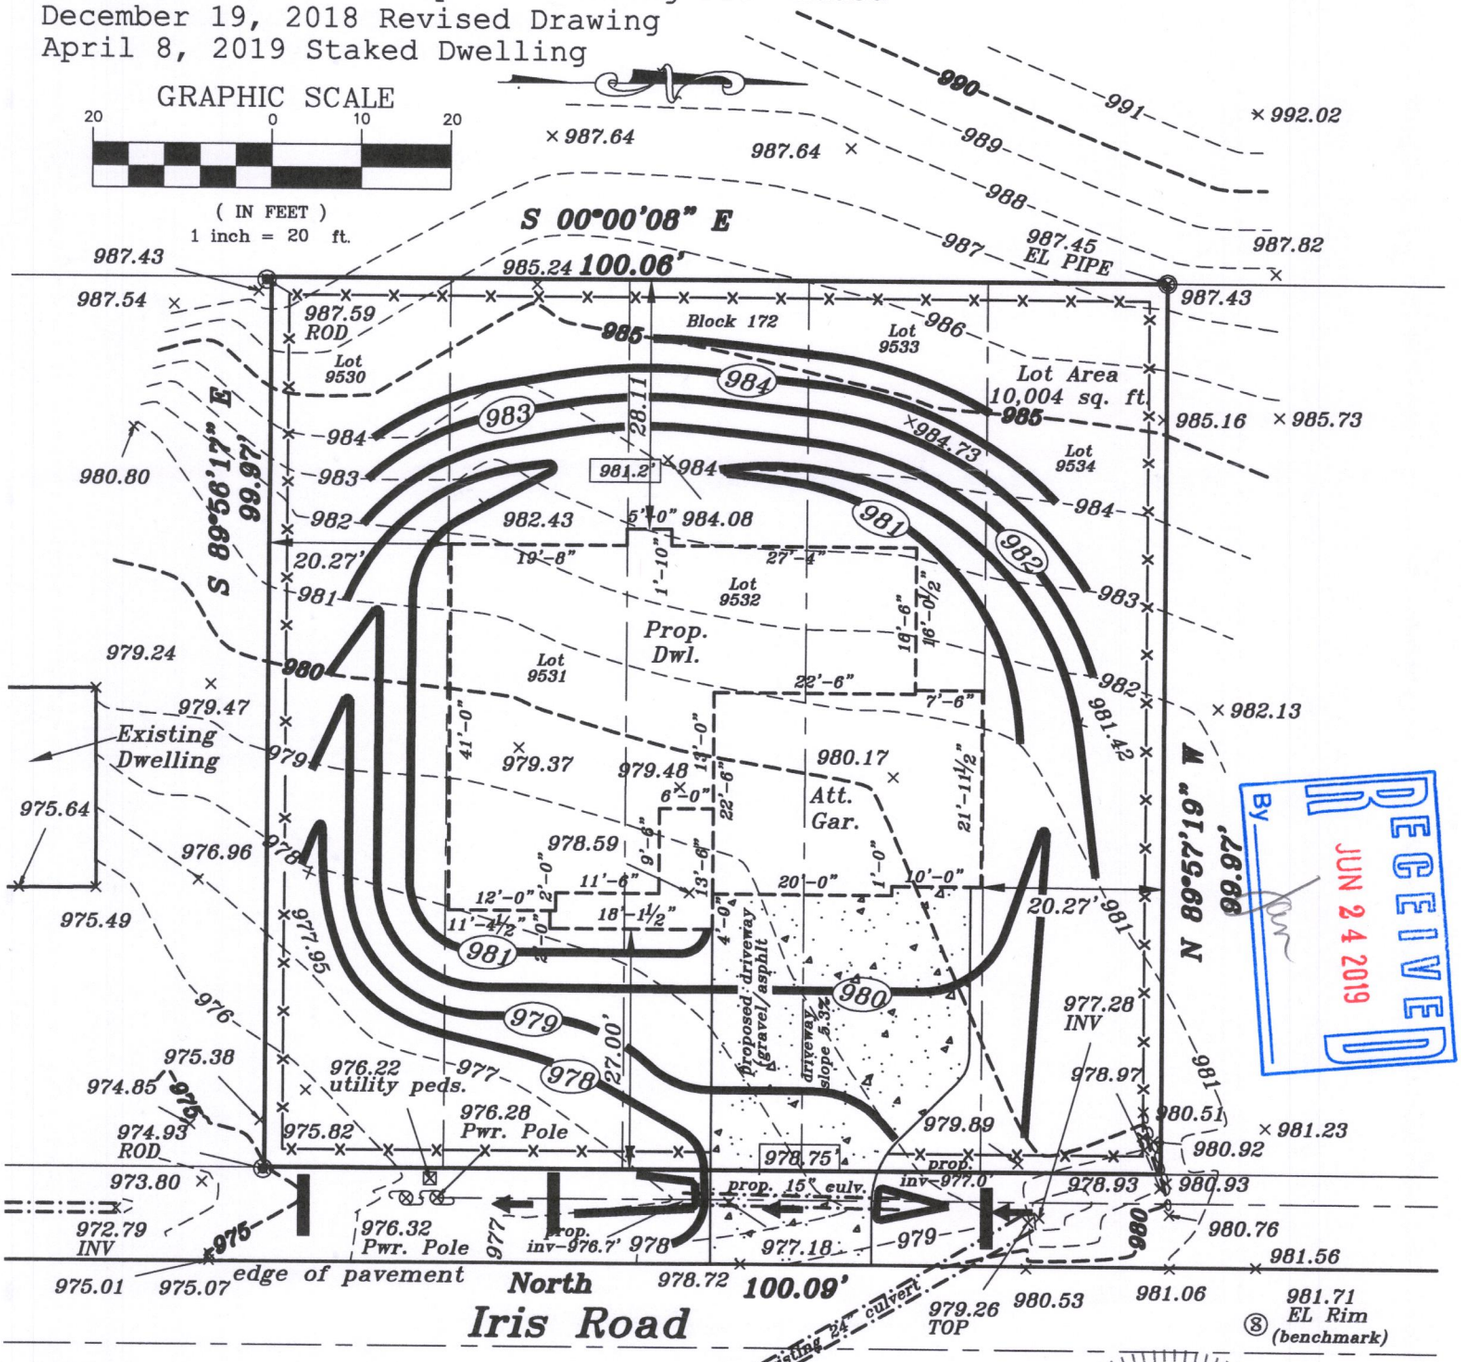

RECEIVED
By
JUN 24 2019

Proposed finished yard, 1st floor or top of foundation grade shown on this drawing is a suggested grade and should be verified by the owner, builder or municipality

WISCONSIN
DENNIS C. SAUER S-2421 FRANKLIN, WI
LAND SURVEYOR

METROPOLITAN SURVEY SERVICE, INC.
PROFESSIONAL LAND SURVEYORS AND CIVIL ENGINEERS
9415 West Forest Home Avenue, Suite 202
Hales Corners, Wisconsin 53130
PH. (414) 529-5380 FAX (414) 529-9787
email address: survey@metropolitansurvey.com

I HEREBY CERTIFY THAT I HAVE SURVEYED THE ABOVE DESCRIBED PROPERTY AND THAT THE ABOVE MAP IS A TRUE REPRESENTATION THEREOF AND SHOWS THE SIZE AND LOCATION OF THE PROPERTY. ITS EXTERIOR BOUNDARIES, THE LOCATION OF ALL VISIBLE STRUCTURES AND DIMENSIONS OF ALL PRINCIPAL BUILDINGS THEREON, BOUNDARY FENCES, APPARENT EASEMENTS AND ROADWAYS AND VISIBLE ENCROACHMENT, IF ANY.

THIS SURVEY IS MADE FOR THE EXCLUSIVE USE OF THE PRESENT OWNERS OF THE PROPERTY, AND ALSO THOSE WHO PURCHASE, MORTGAGE, OR GUARANTEE THE TITLE THERETO WITHIN ONE (1) YEAR FROM THE DATE HEREOF.

SIGNED

Dennis C. Sauer
Professional Land Surveyor S-2421

JLCB-2054

217-4556