Plat of Survey


of

Units 3-04 & 3-05 of Geneva National Condominium No. 3 as Amended by Addendum No. 1,


located in the Northwest 1/4 of the Northeast 1/4 of Section 31, Town 2 North, Range 17 East, Town of Geneva, Walworth County, Wisconsin.

Surveyed for: **Patricia Ann Houlihan Trust**
c/o Chicago Trust Company

201 South Hough Street
Barrington, Illinois. 60010

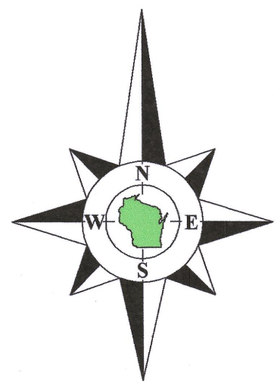

Bearings referenced to the plat of Geneva National Condominium No. 3.

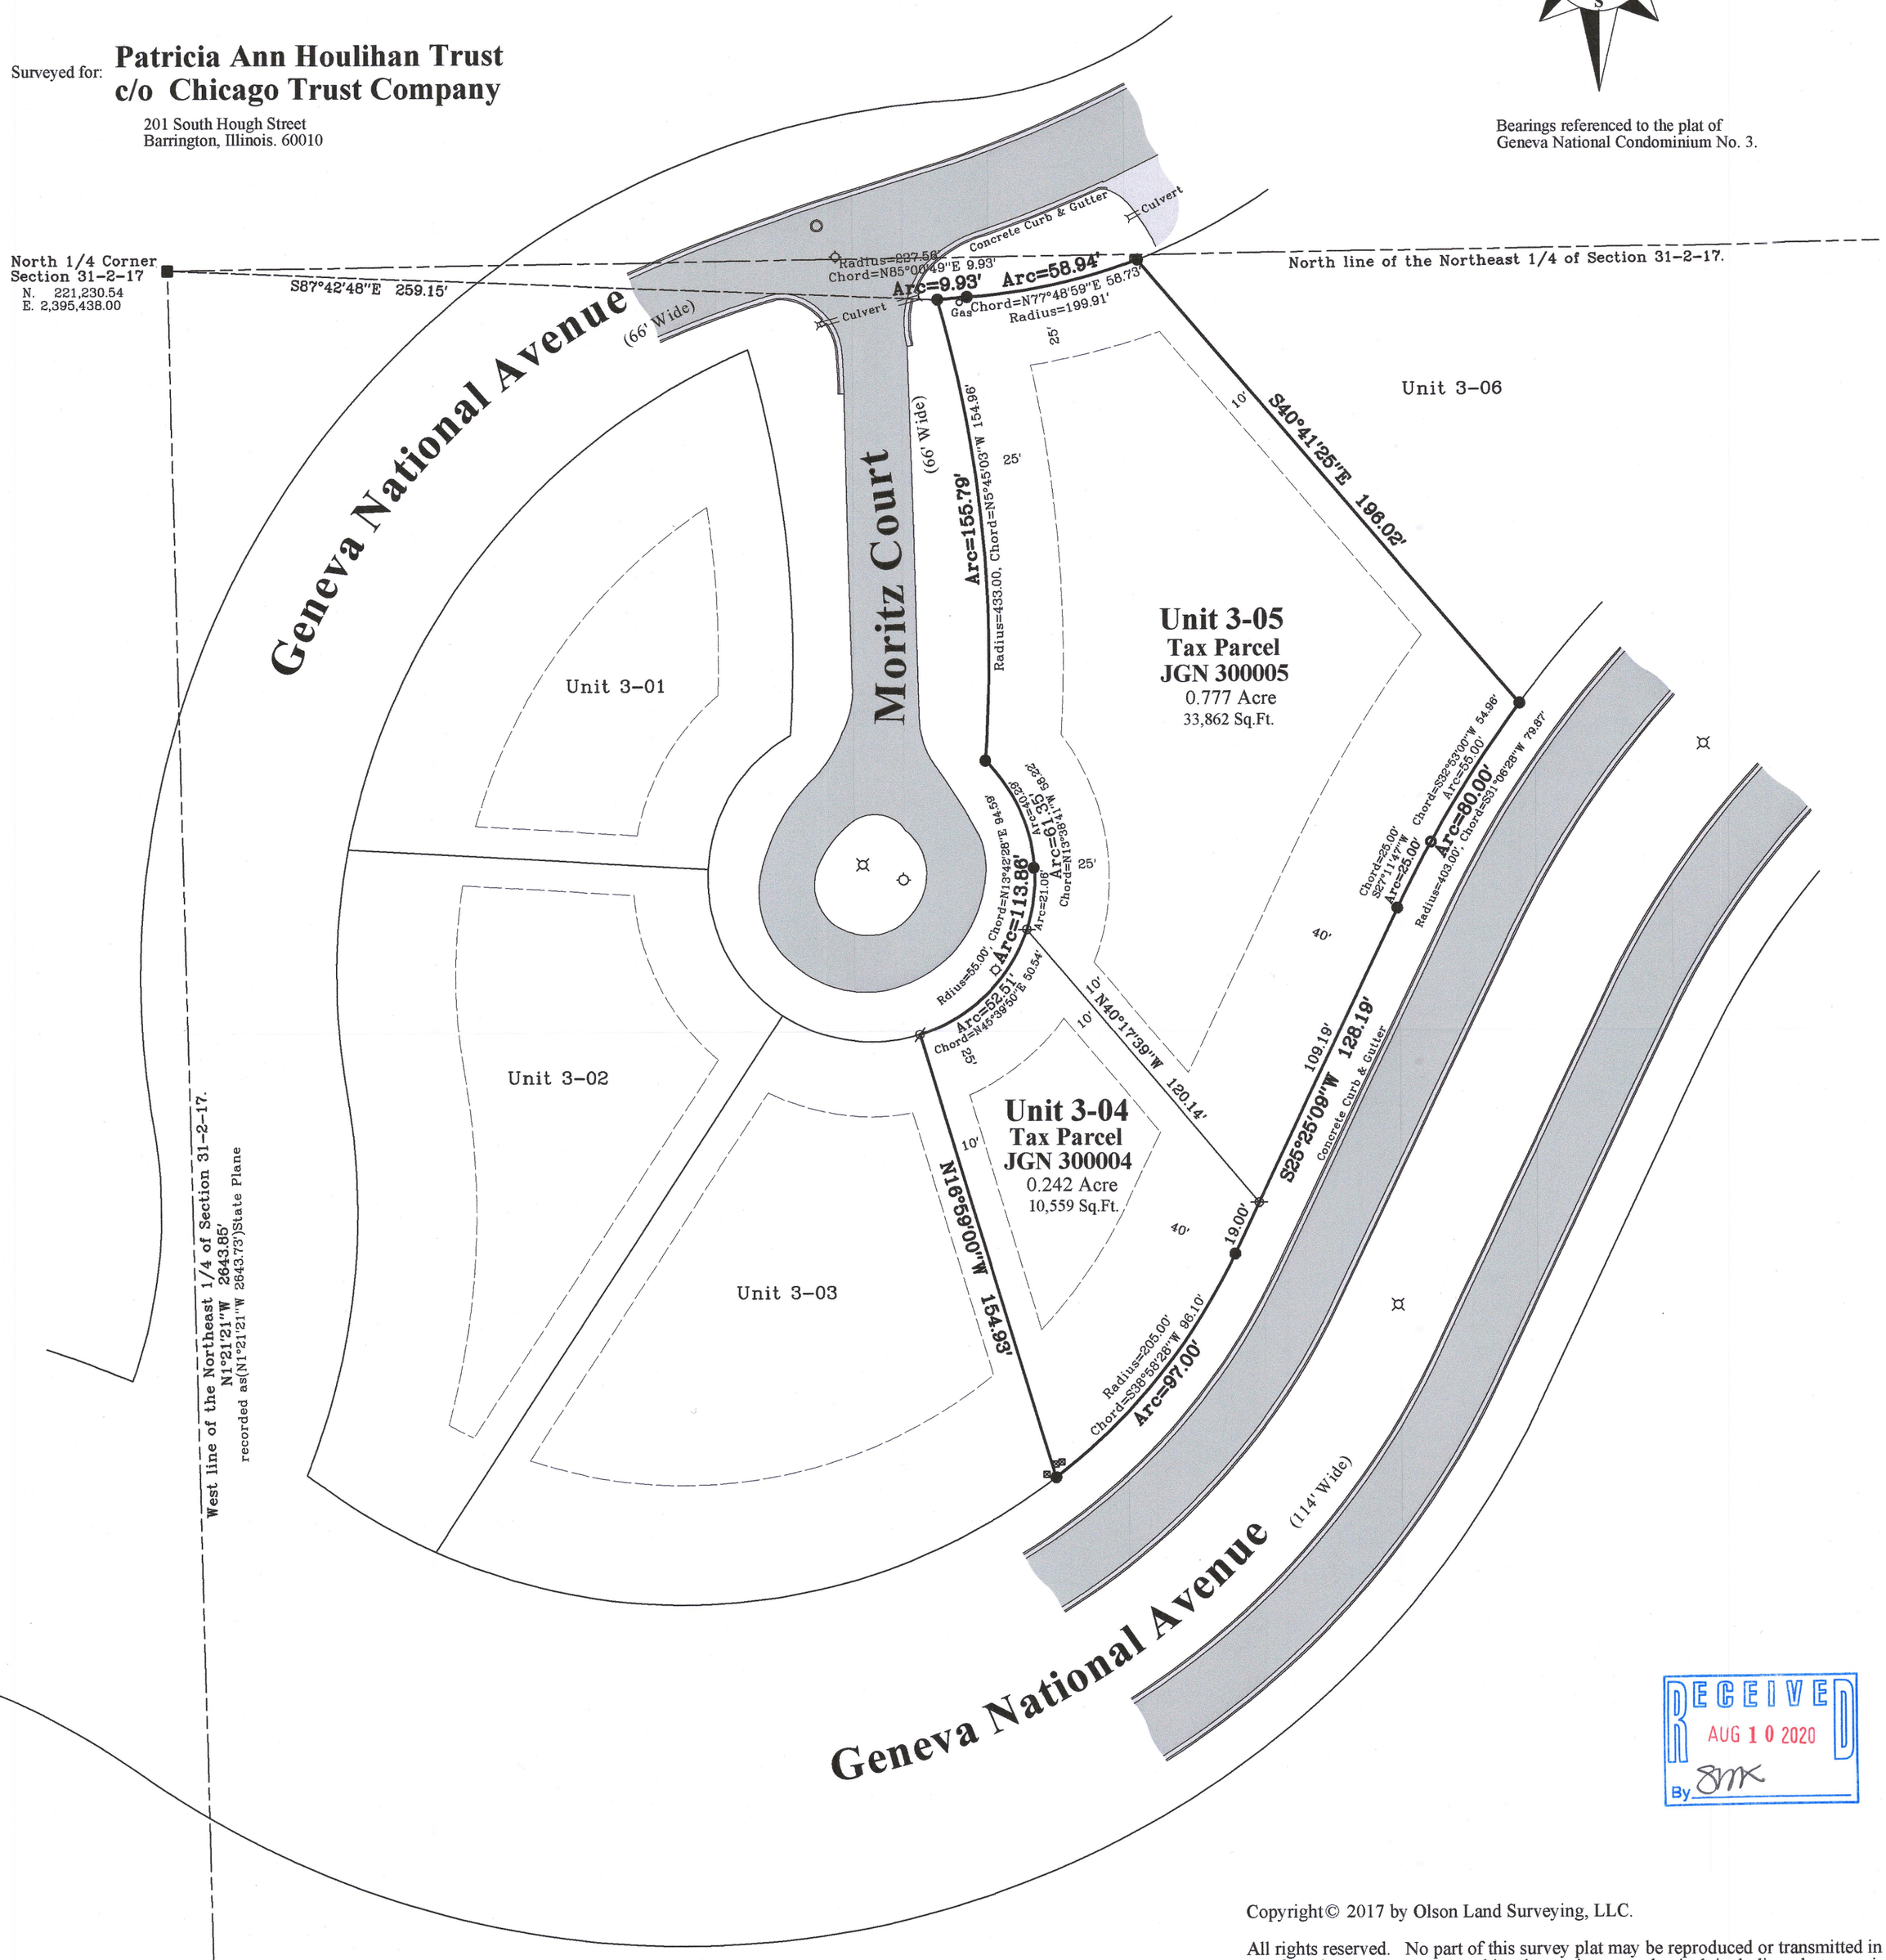

Notes:

1) This Plat of Survey is not certified unless signed and sealed in red ink.
2) This survey is subject to Wisconsin lien laws. This Plat of Survey is the notice of intent to file lien. Lien waiver required.
3) The Survey Date shown on this Plat of Survey is the completion date of the field work.

WISCONSIN
DOUGLAS OLSON S-2093 ELKHORN, WI
LAND SURVEYOR
Not Certified Unless Stamped in Red.

Copyright© 2017 by Olson Land Surveying, LLC.

All rights reserved. No part of this survey plat may be reproduced or transmitted in any form by any means - graphic, electronic, or mechanical, including photocopying, tracing, or information storage and retrieval systems - without permission in writing from Douglas G. Olson, Olson Land Surveying, LLC.

I hereby certify that I have surveyed the above described property in compliance with Chapter A-E 7 of the Wisconsin Administrative Code and that the map hereon is correct to the best of my knowledge and belief.

Douglas G. Olson
Wisconsin Professional Land Surveyor - 2093

RECEIVED
AUG 10 2020
By SMK

2017.060

Sheet 1 of 1 Sheets

Drawing Name:

Job Reference Number
2017.060

Legend of Symbols & Abbreviations

- Found Iron Rod / With Cap
- Set Iron Pipe, 1" dia. / Section Corner
- Recorded Information
- Light Pole / Set Wood Lath
- Utility Pedestal
- Manhole / Fire Hydrant
- Water Valve
- Asphalt Surface
- Concrete Surface

N North, S South, E East, W West In Bearings; ° Degrees, ' Minutes, " Seconds In Distances; ' Feet, " Inches

OLSON LAND SURVEYING, LLC
Rural | Residential | Commercial

45 South Wisconsin Street | P.O. Box 322
Elkhorn, Wisconsin. 53121
Telephone: (262) 723-3434
Facsimile: (262) 723-8044
Email: doug@olsonsurveying.com
Website: www.olsonsurveying.com

Scale in Feet
1" = 40'

0' 20' 40' 80' 120'

Survey Date: September 5, 2017.
Revisions: No. 1 – Proposed Lot Line Adjustment
No. 2 – Proposed Parcels
No. 3 – Recorded Addendum

JGN 3-5 JGN 3-4

217-4665