LAND-MARK SURVEYING
Mark L. Miritz
Wisconsin Professional Land Surveyor S-2582

N9330 Knuteson Drive
Whitewater, WI 53190
Phone:(262)949-1239

MARKMIRITZ@
LAND-MARKSURVEYING.COM

PLAT OF SURVEY
PLOT & GRADING PLAN


LEGAL DESCRIPTION

LOCATED IN THE NORTHEAST 1/4 OF THE NORTHWEST 1/4 AND THE NORTHWEST 1/4 OF THE NORTHEAST 1/4 ALL IN SECTION 34, TOWNSHIP 2 NORTH, RANGE 17 EAST, IN THE TOWN OF GENEVA, WALWORTH CO., WI.

LOT 73, WILDWOOD ADDITION NO. 1

GRADING LEGEND

(XXX)	EXISTING CONTOUR
(XXX)	EXISTING SPOT ELEVATION
XXX	PROPOSED CONTOUR
XXX	PROPOSED SPOT ELEVATION
	FLOWLINE (1% MINIMUM IN EARTH)
	SHEET FLOW CONDITION
HP	HIGH POINT
FL	FLOWLINE
EP	EDGE OF PAVEMENT
FS	FINISHED SURFACE
INV	INVERT
(5)	INDICATES SILT FENCING PER DNR STD. 1056 TO BE INSTALLED PRIOR TO ANY GRADING OR EXCAVATION OPERATIONS AND MAINTAINED IN PLACE UNTIL GROUND COVER AND OTHER LANDSCAPING IS ESTABLISHED.
	TEMPORARY DITCH CHECK

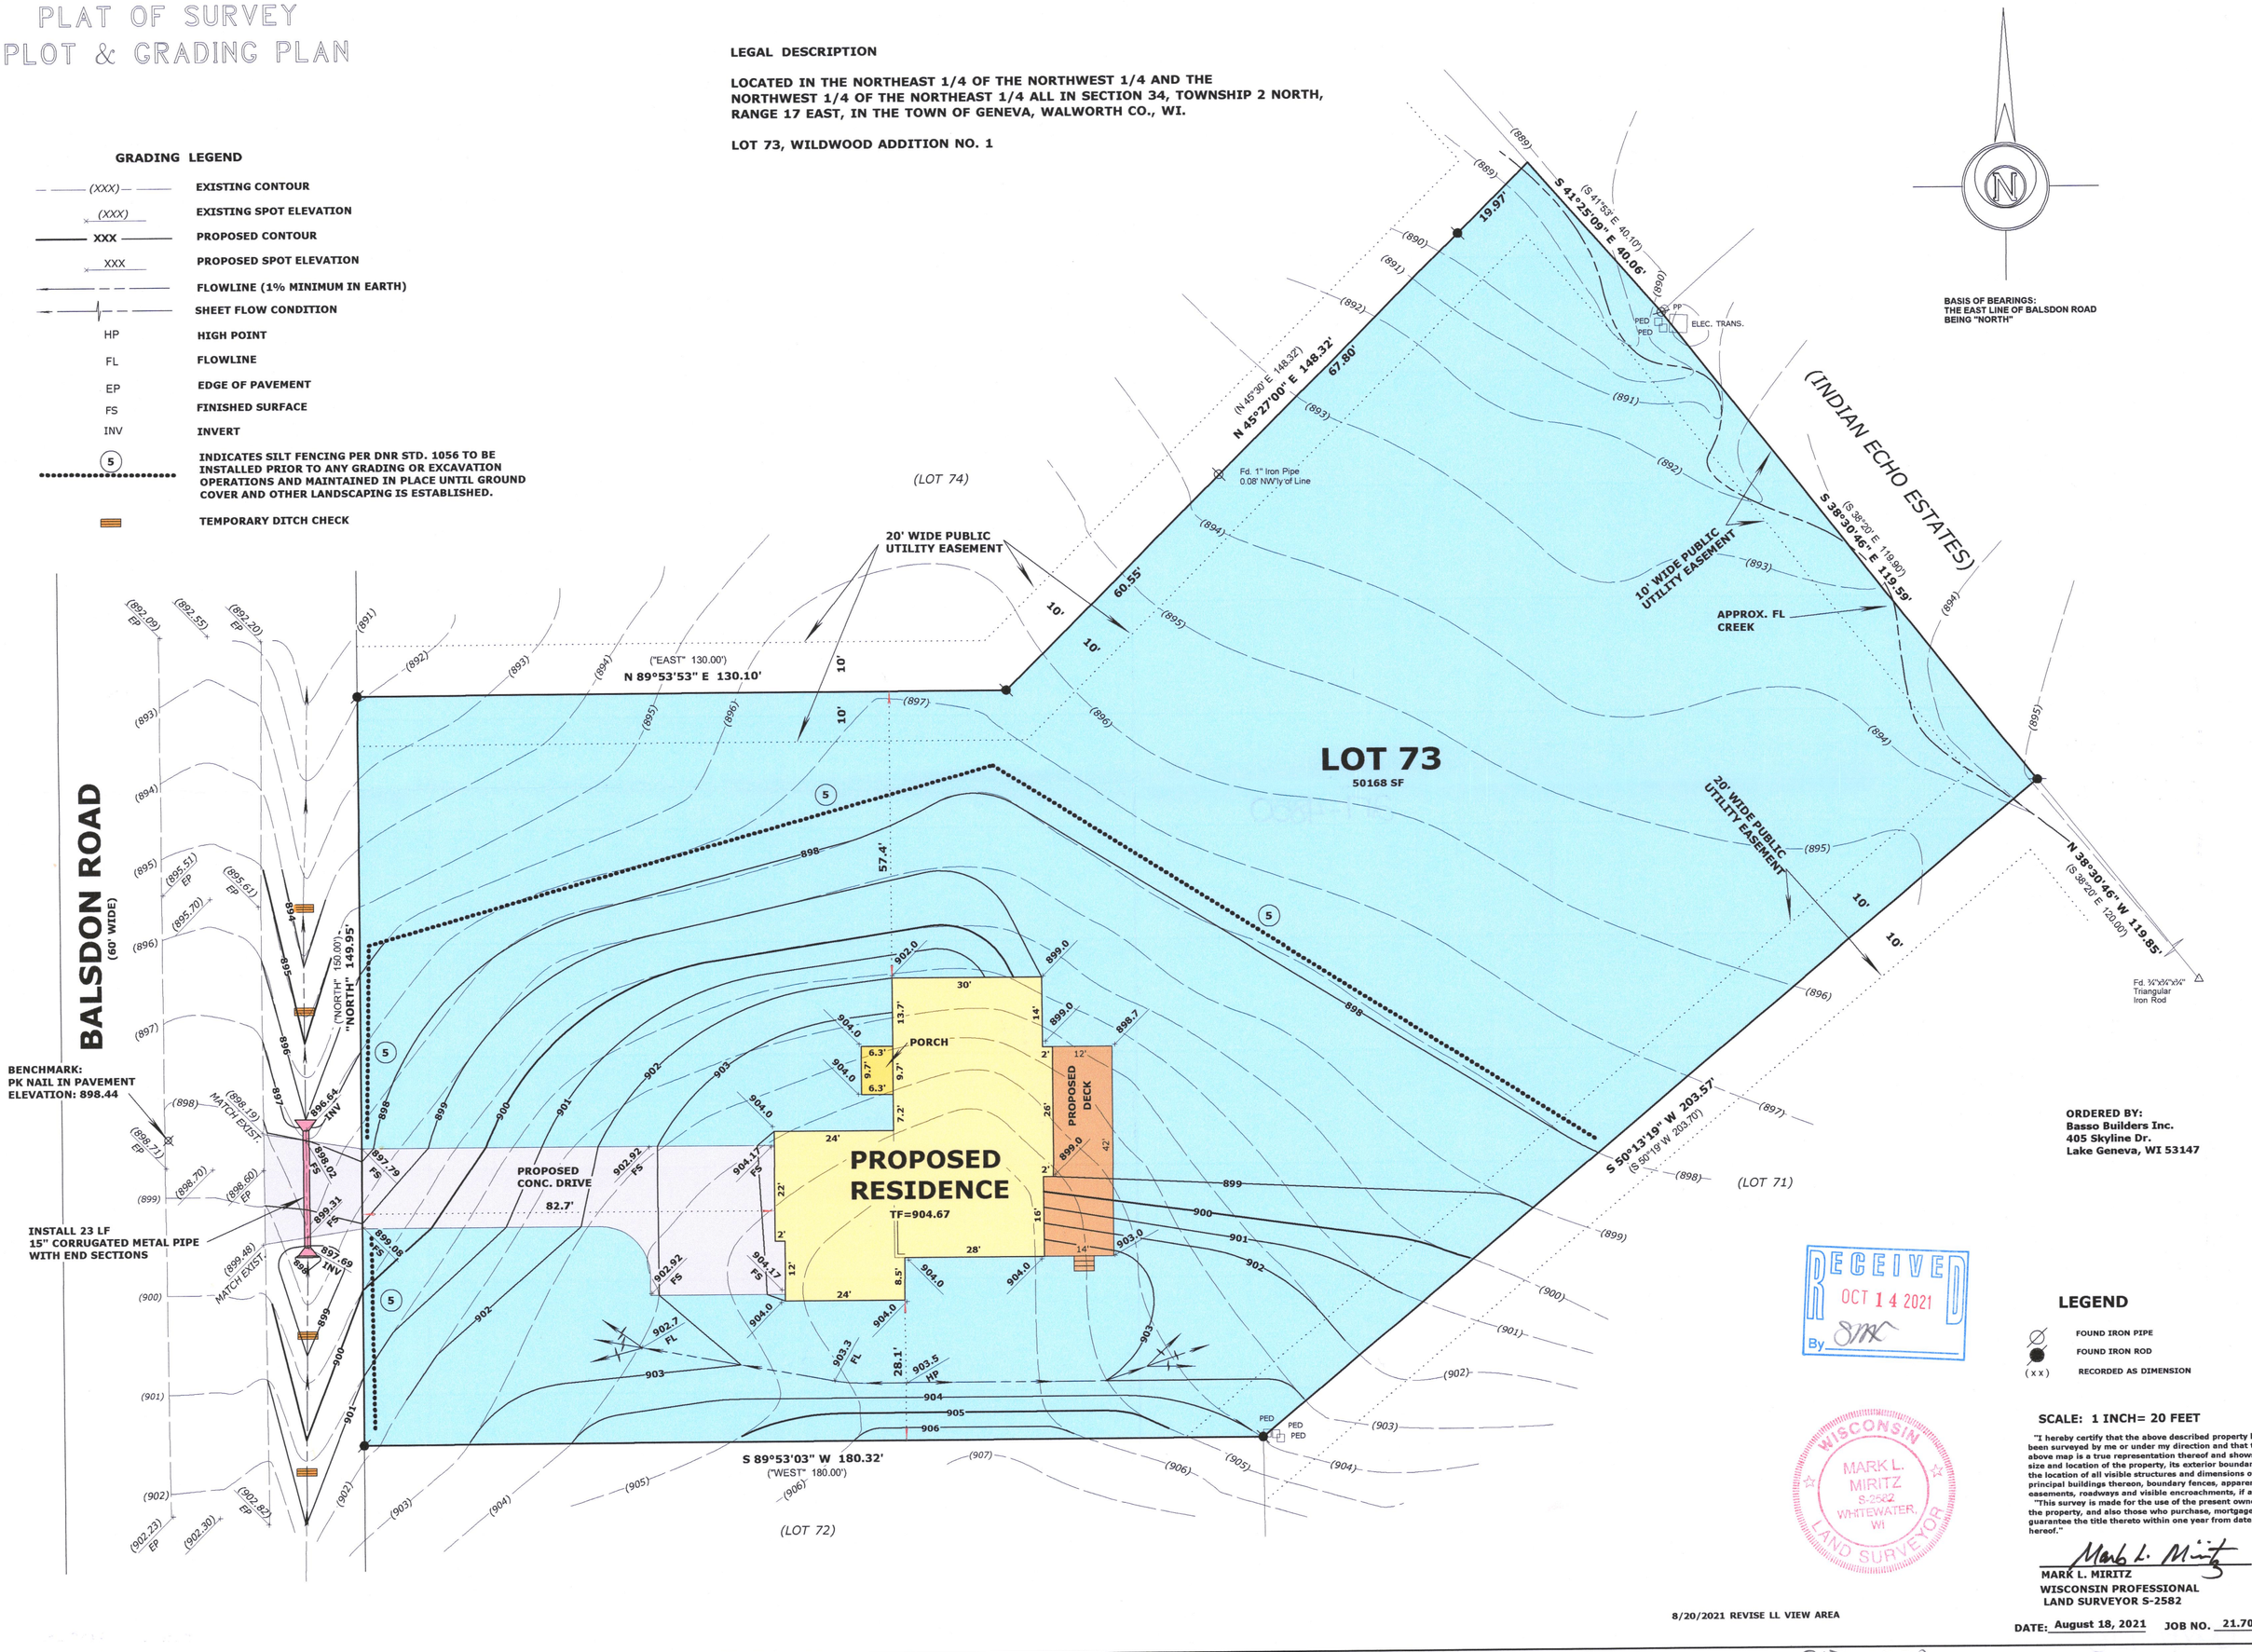

ORDERED BY:
Basso Builders Inc.
405 Skyline Dr.
Lake Geneva, WI 53147

RECEIVED
OCT 14 2021
By SMK

LEGEND

- FOUND IRON PIPE
- FOUND IRON ROD
- (x x) RECORDED AS DIMENSION

SCALE: 1 INCH= 20 FEET

"I hereby certify that the above described property has been surveyed by me or under my direction and that the above map is a true representation thereof and shows the size and location of the property, its exterior boundaries, the location of all visible structures and dimensions of all principal buildings thereon, boundary fences, apparent easements, roadways and visible encroachments, if any."
"This survey is made for the use of the present owners of the property, and also those who purchase, mortgage, or guarantee the title thereto within one year from date hereof."

WISCONSIN MARK L. MIRITZ S-2582 WHITEWATER, WI LAND SURVEYOR

Mark L. Miritz
MARK L. MIRITZ
WISCONSIN PROFESSIONAL
LAND SURVEYOR S-2582

8/20/2021 REVISE LL VIEW AREA

DATE: August 18, 2021 **JOB NO.** 21.704

217-4850