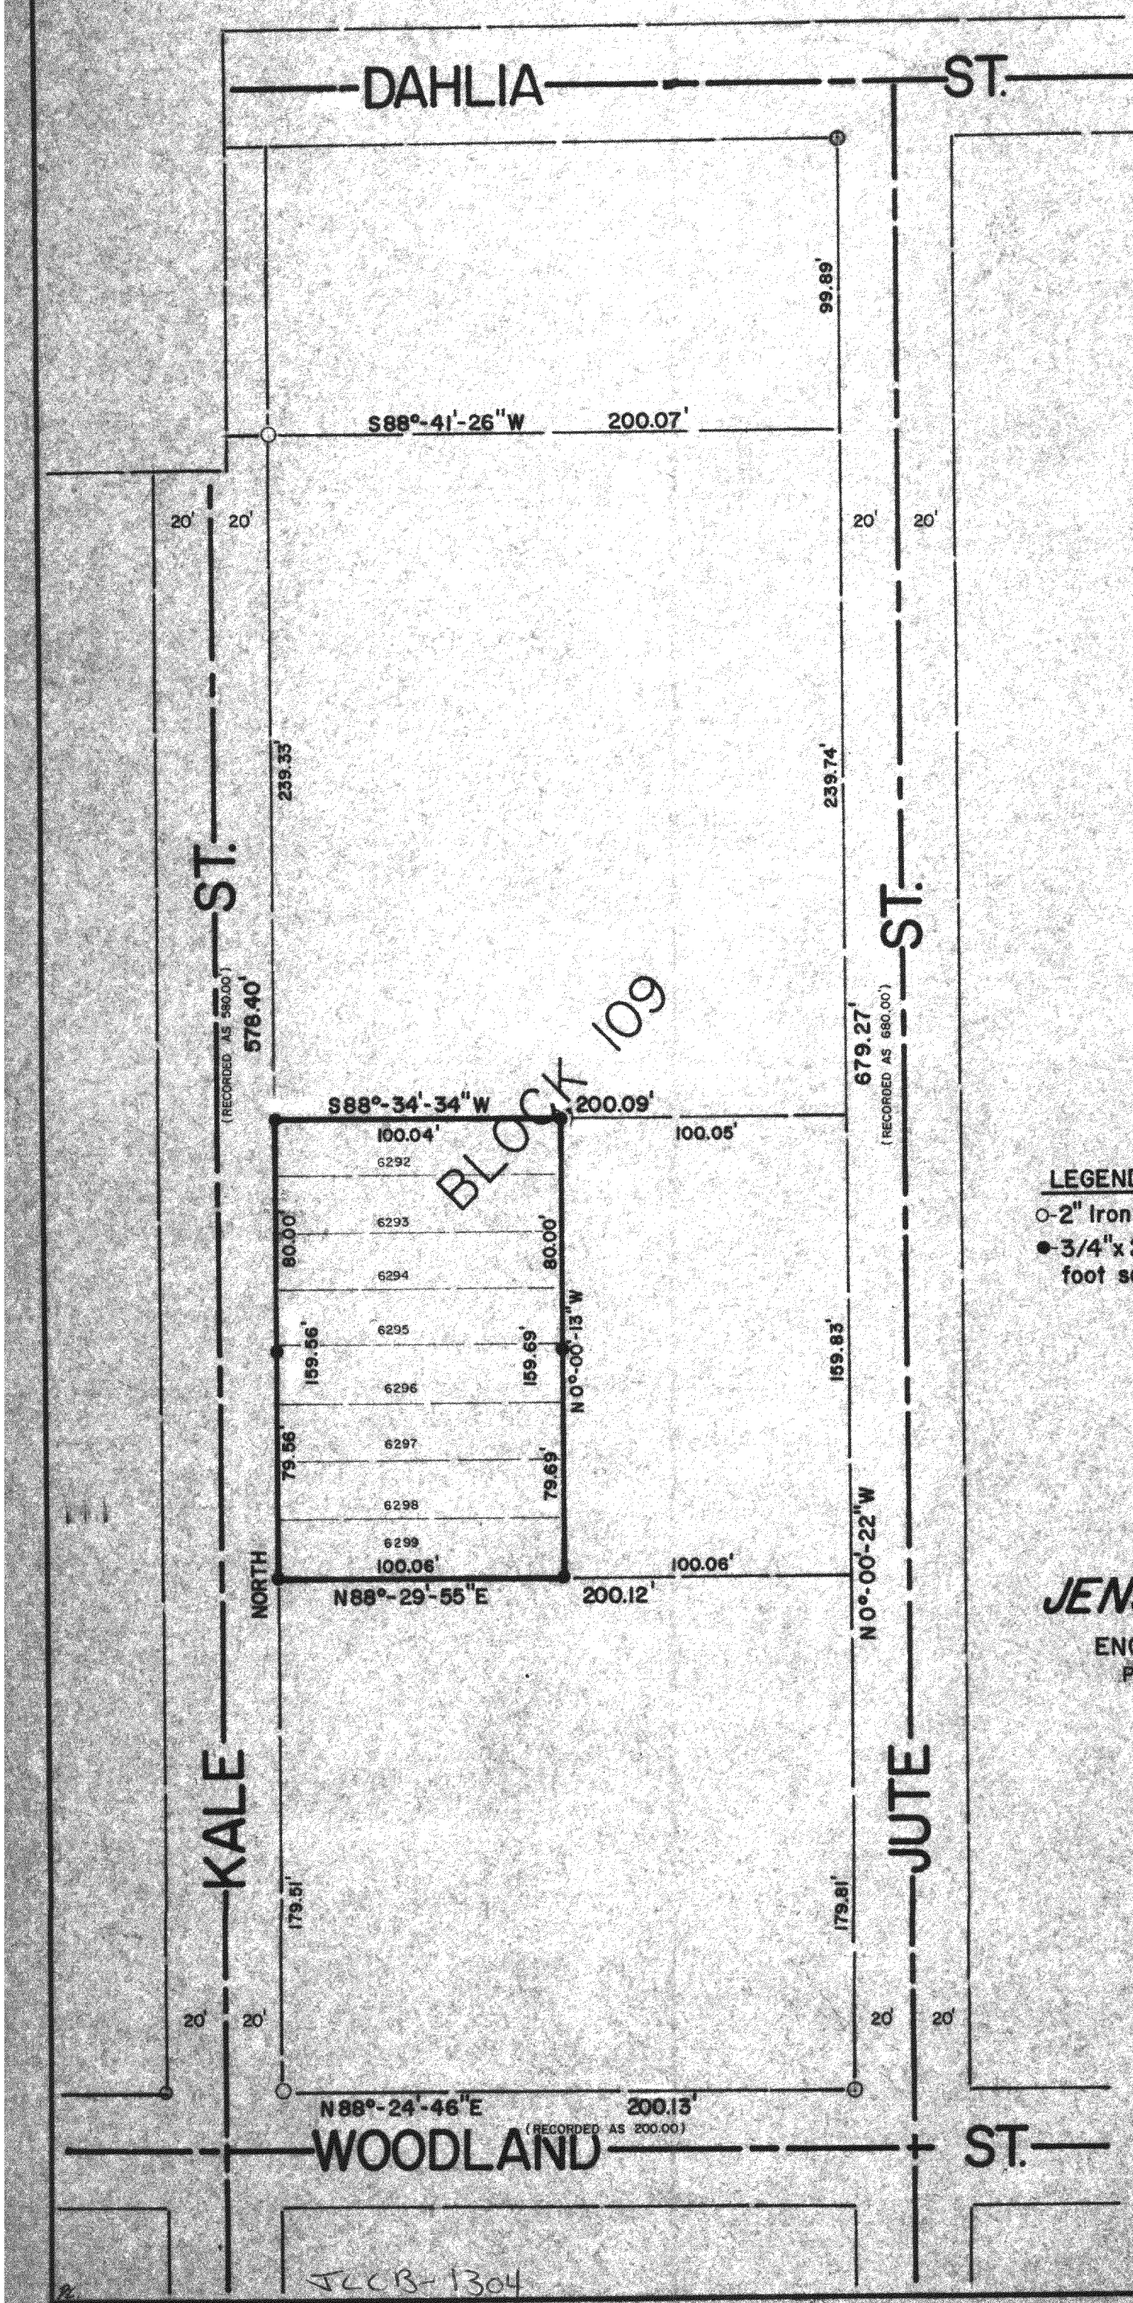

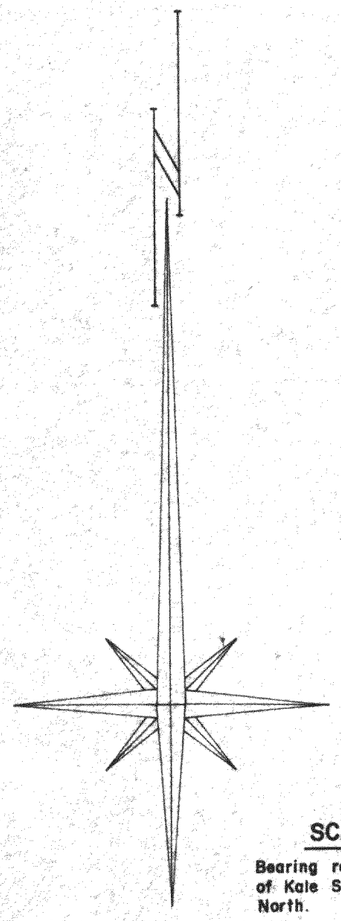

SCALE - 1" = 50'

Bearing referenced to east line of Kale St. assumed bearing North.

LEGEND

o-2" Iron pipe found.

●-3/4" x 24" Iron rod weighing 1.50 lbs/lin foot set.

SURVEYOR'S CERTIFICATE

I, William A. Shearman, Registered Land Surveyor, do hereby certify that the plat shown hereon is an accurate survey and a true representation thereof and correctly shows the exterior boundary line and all divisions of said property which have been surveyed under my direction.

This 6 day of July, 1977.

William A. Shearman
Registered Land Surveyor S-1378

WISCONSIN WILLIAM A. SHEARMAN S-1378 ELKHORN WISC. LAND SURVEYOR

JENSEN & JOHNSON
ENGINEERS & SURVEYORS
P.O. BOX 290 ELKHORN
WISC. 53121
414-723-3204

PLAT OF SURVEY
OF
LOTS 6292 to 6299 OF THE LAKE COMO BEACH PLATS, TOWN OF GENEVA, WALWORTH COUNTY, WISCONSIN.

SURVEYOR

SCALE 1" = 50'

DATE July 15 1977

JCCB-1304

Lots 6292 — 6299 incl.

NO. 175H 300 9-66

Ro. 1658.182

917-526