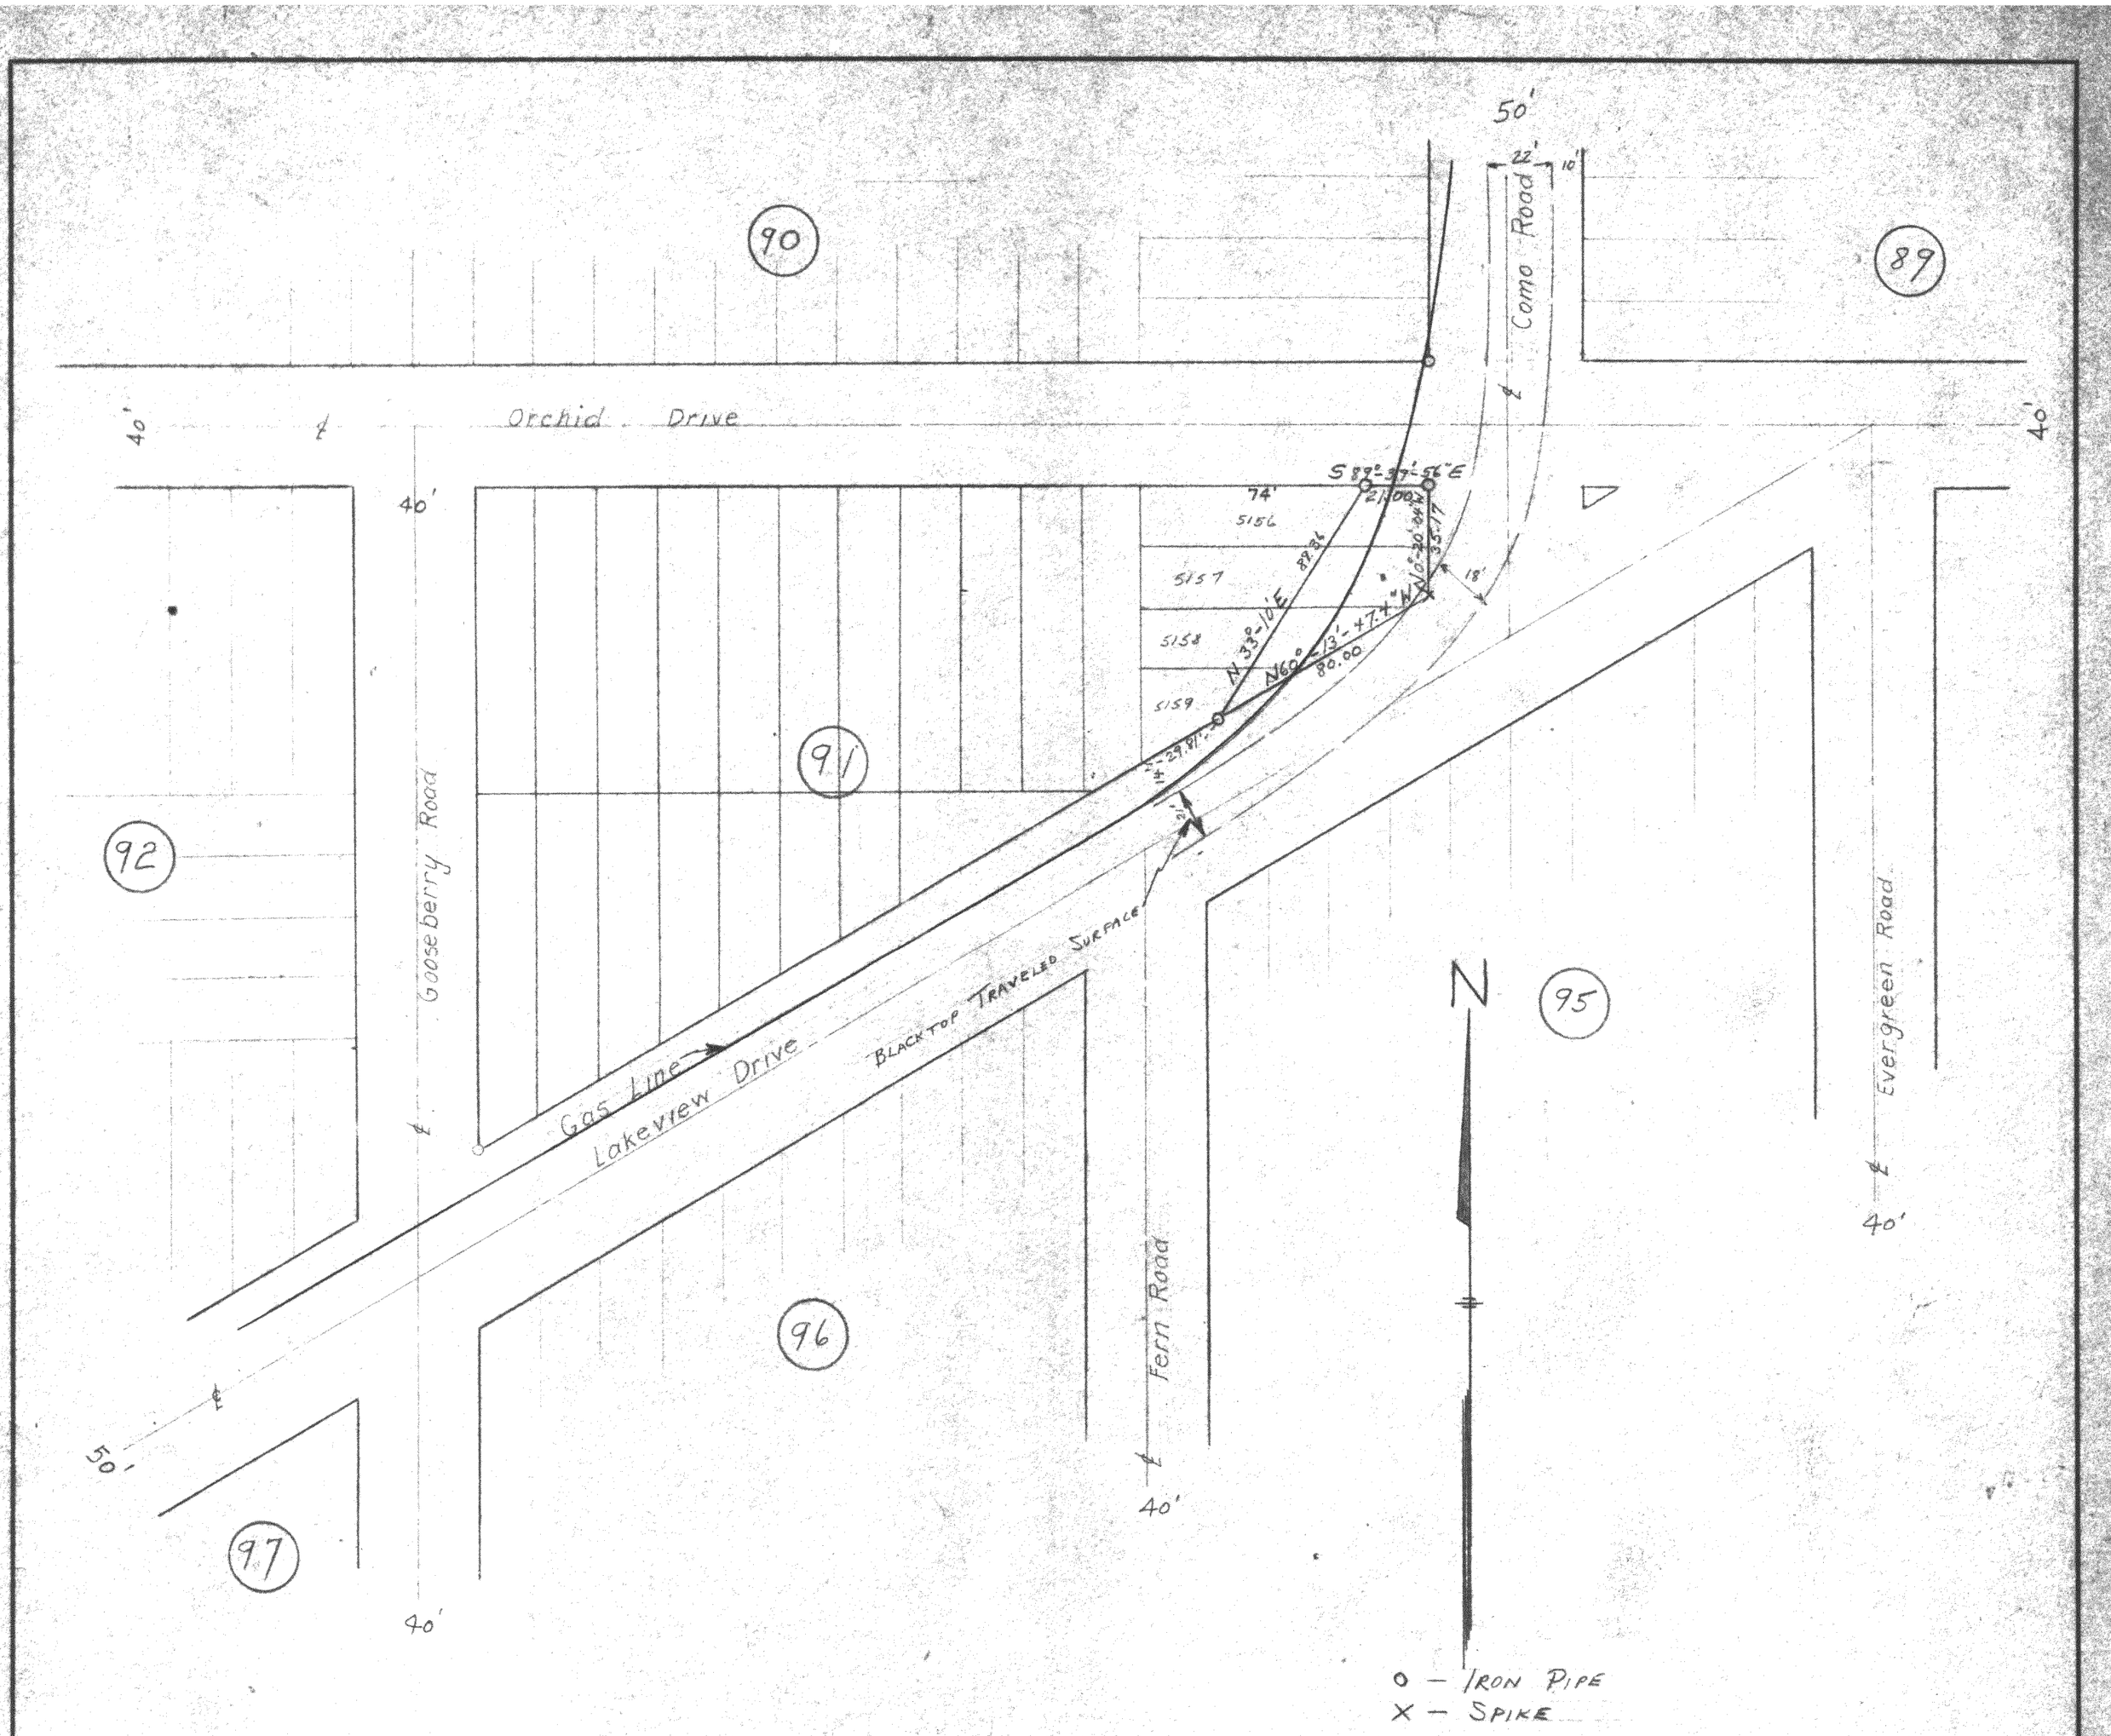


O — Iron Pipe
X — Spike

PLAT OF SURVEY
OF
PART OF BLOCK 91
LAKE COMO BEACH SUBDIVISION
T2N R17E
WALWORTH COUNTY, WISCONSIN

Lloyd L Jensen
SURVEYOR

SCALE 1" = 40'

DATE JULY 1956

LOTS 5156-5159 (Marlin)

JLCB-1039

NO. 177H—400—3-10-53

217-73D