
61-28

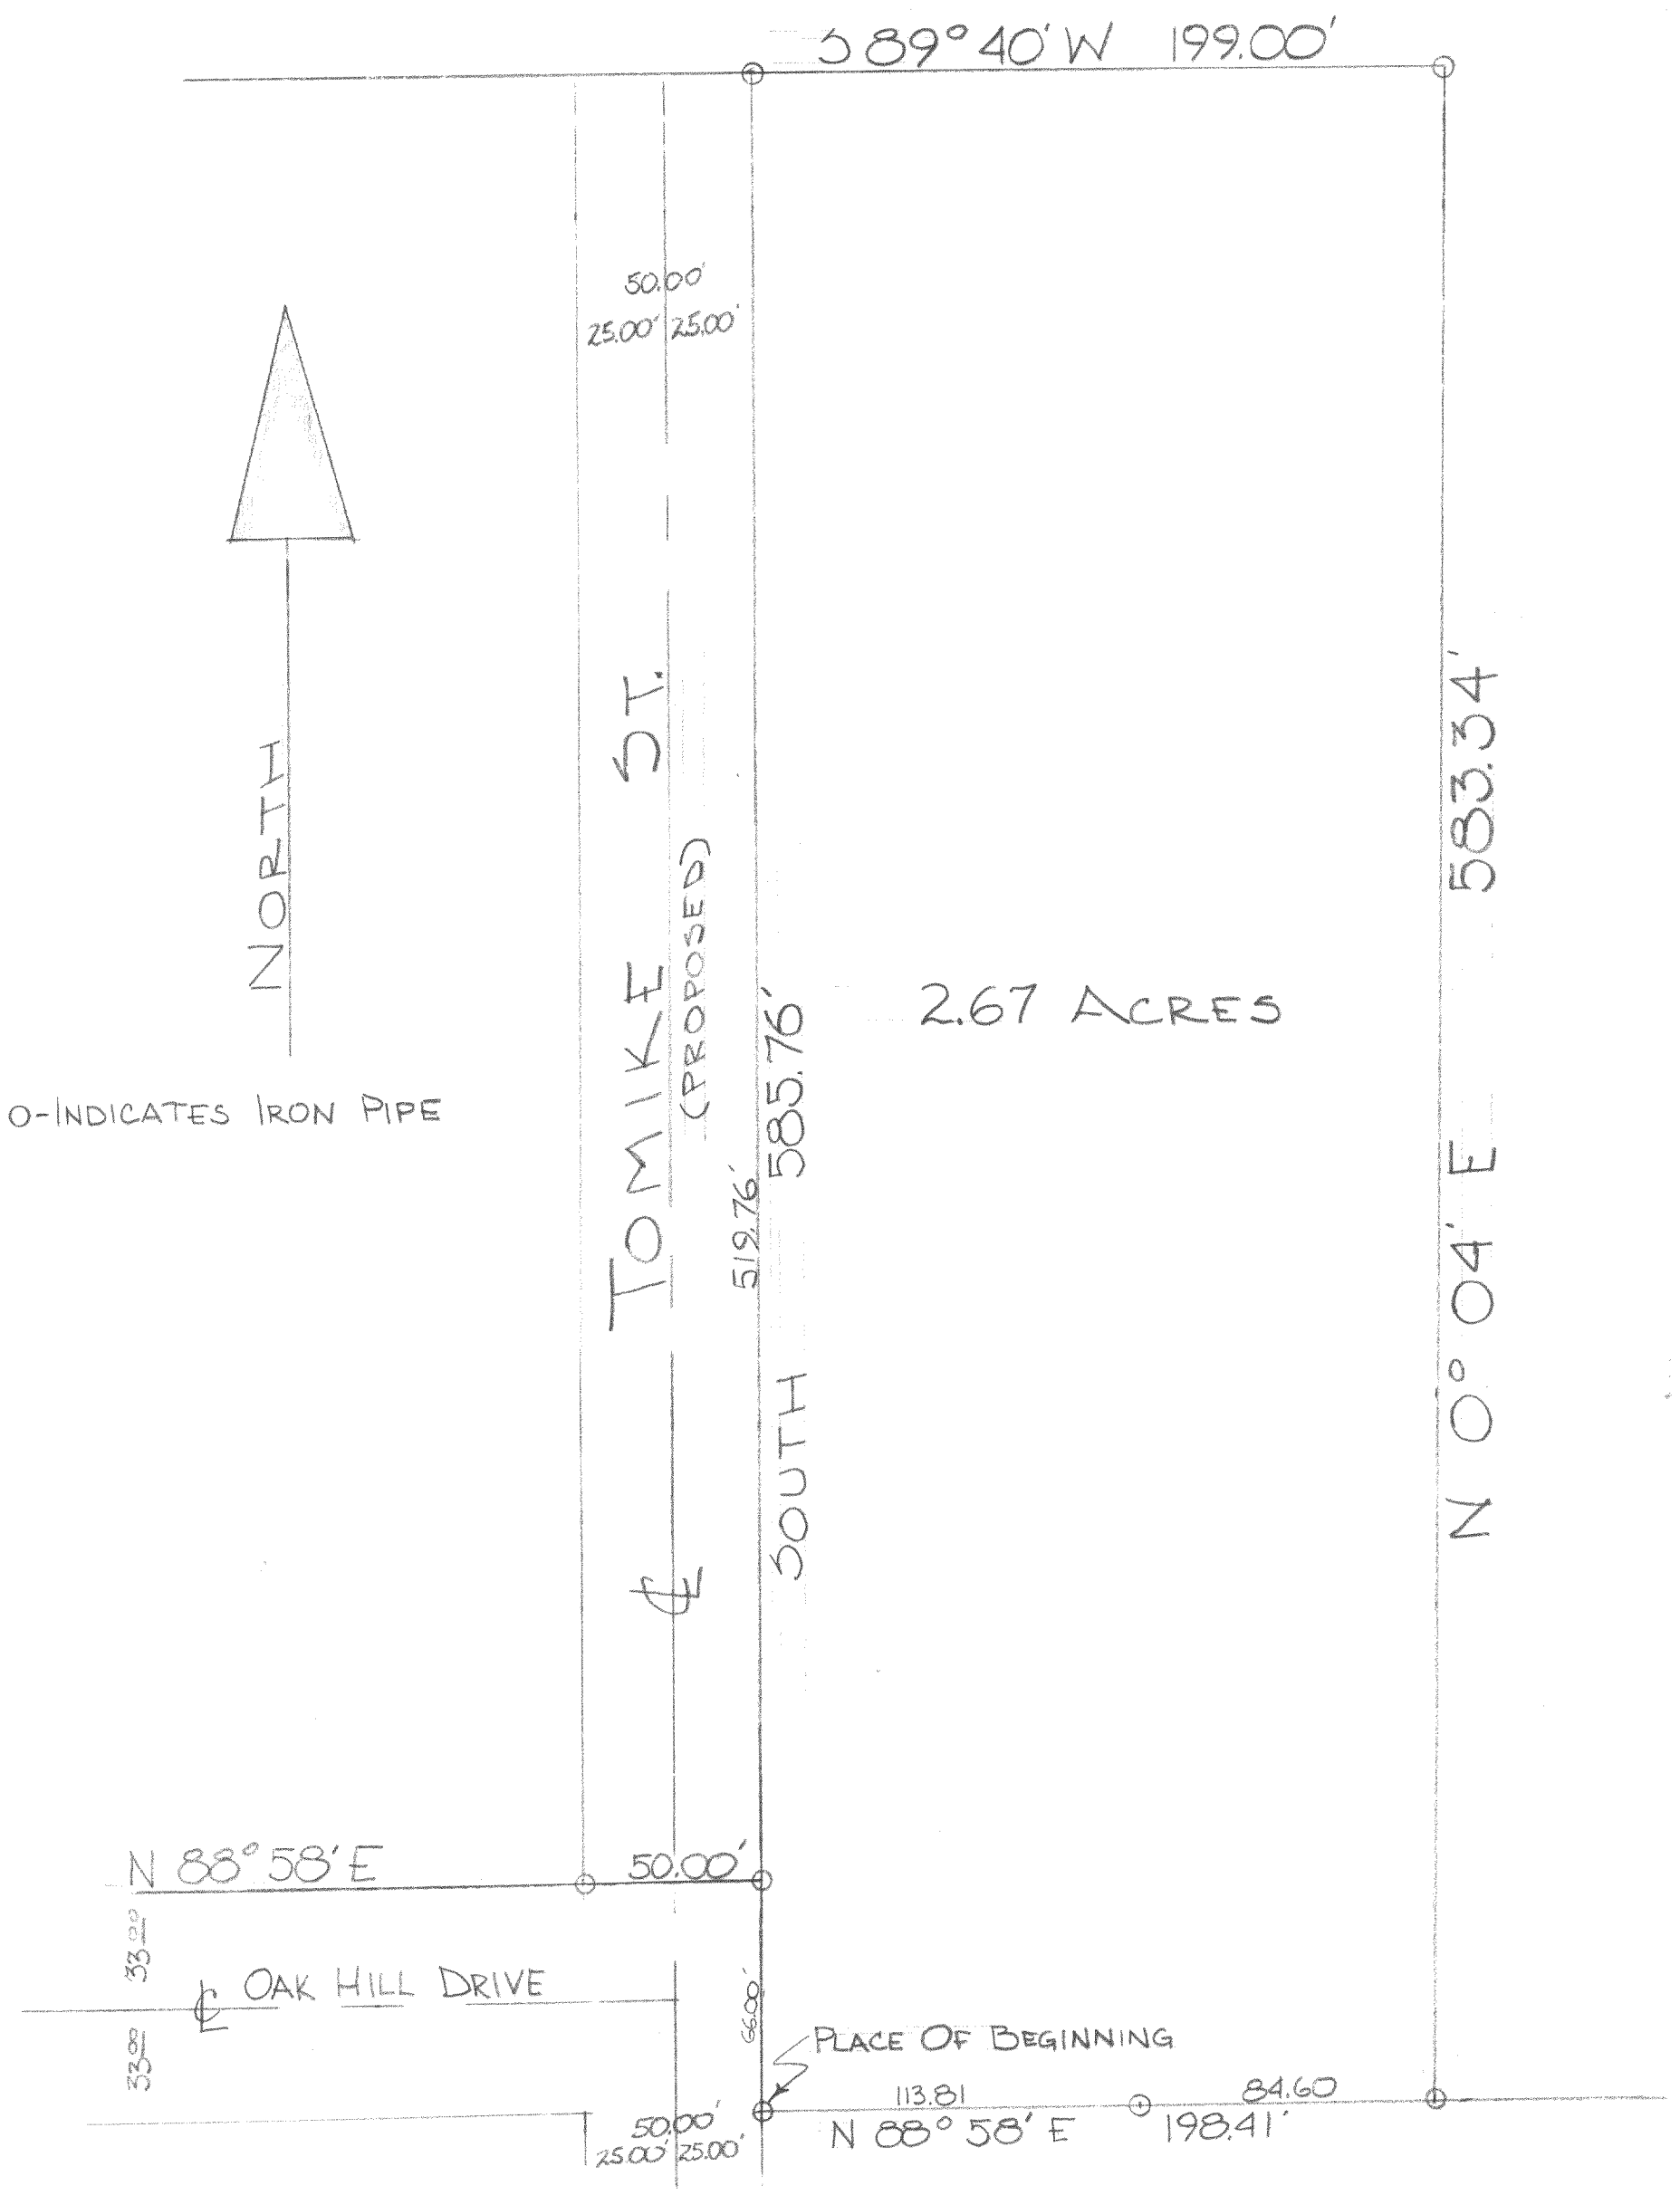

DESCRIPTION: Commencing at the W¼corner of section 25, T.2 N., R.17 E. Walworth County, Wisconsin, thence N 88° 58' E. 1266.97 feet to a point, thence N 0° 18' E. 418.85 feet to an iron stake, thence N 88° 58' E 267.85 feet to an iron stake, thence South 66.00 feet to an iron stake, the place of beginning of the lands hereinafter described; thence N 88° 58' E 198.41 feet to an iron stake, thence N 0° 04' E 583.34 feet to an iron stake, thence S 89° 40' W. 199.00 feet to an iron stake, thence South 585.76 feet to the place of beginning. (2.67 Acres).

CERTIFICATE: I, James F. Biagi, surveyor, do hereby certify that I have surveyed the lands hereon described on the 2nd day of December 1961.

James F. Biagi RLS 272
Elkhorn, Wisconsin

WISCONSIN JAMES F. BIAGI SEAL MILWAUKEE, WIS. LAND SURVEYOR

G-25-6K
G-25-6M

21-76B