
ABELL
SURVEYING & MAPPING

DELAVAN, WISCONSIN 53115
414-728-6737

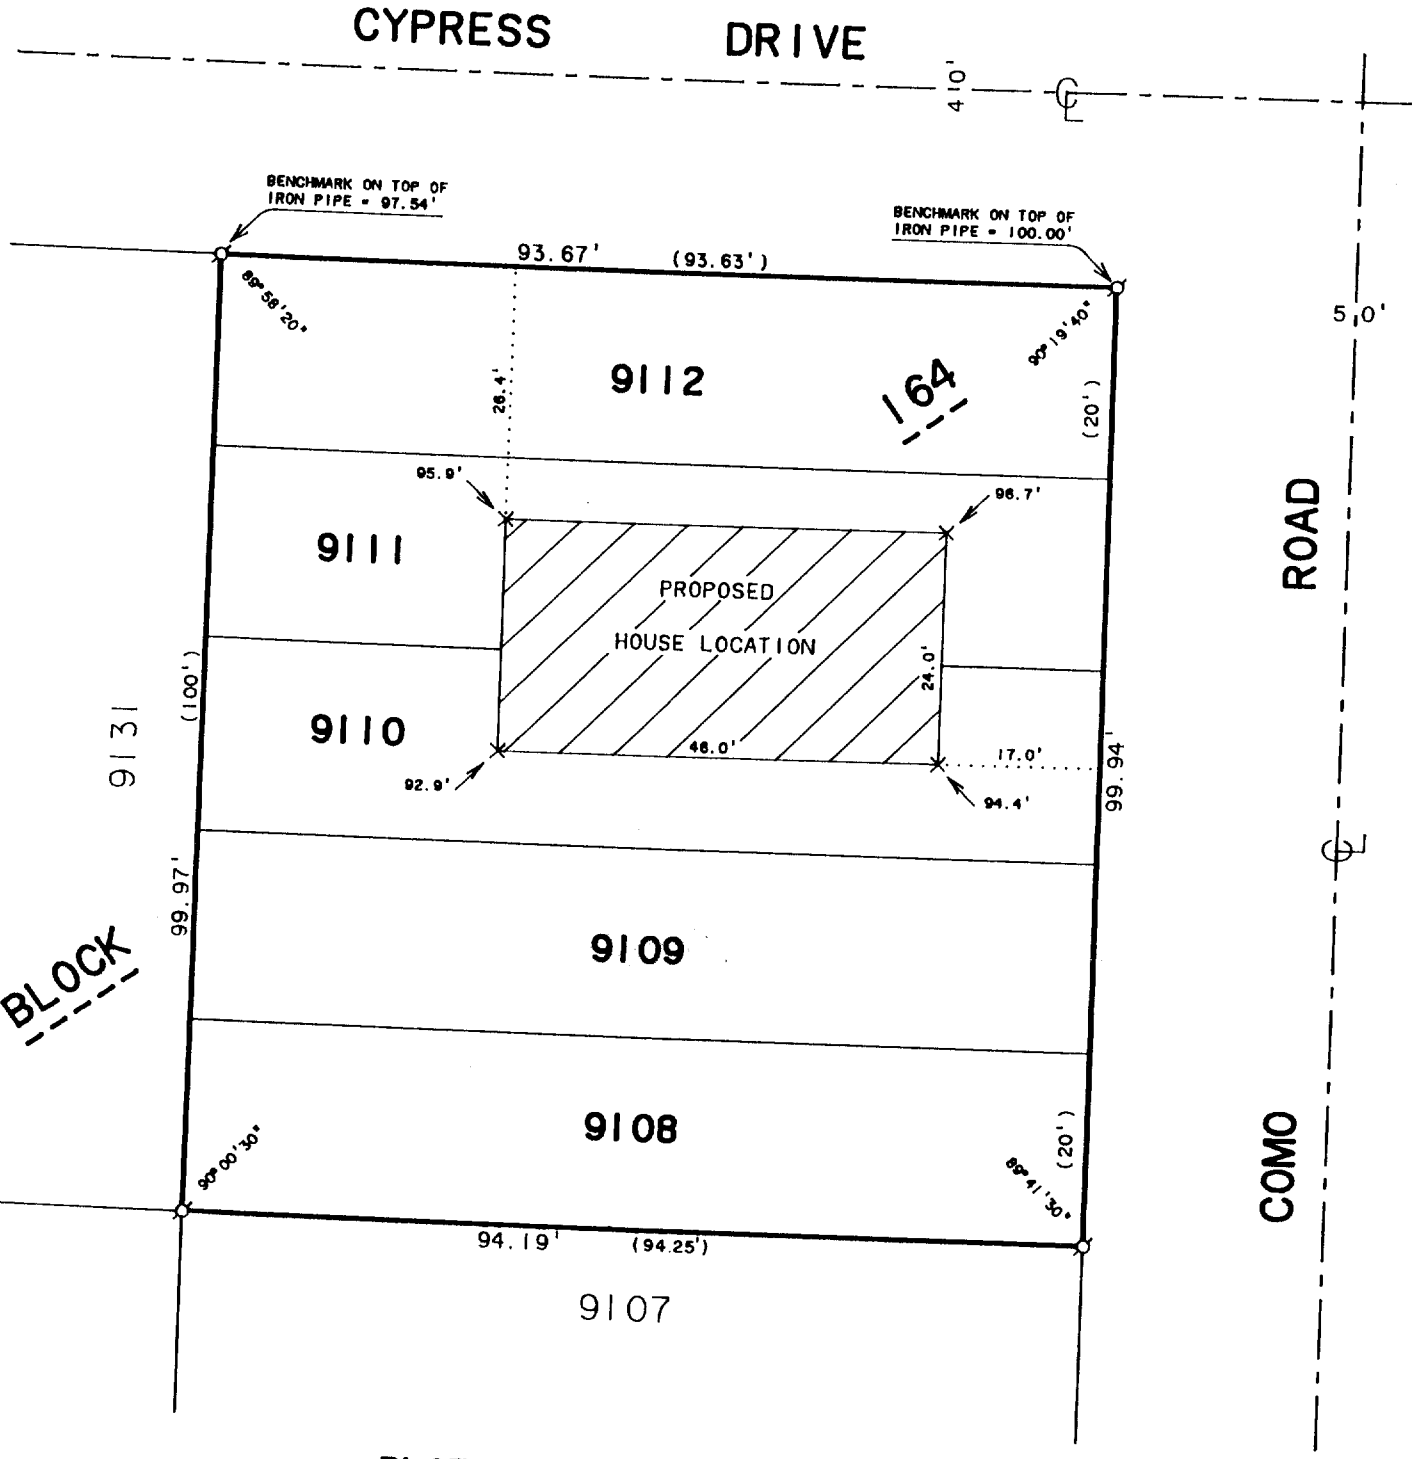

SCALE 1"=20'

LEGEND

- ø -IRON PIPE FOUND
- × -60d SPIKE SET
- ( )-RECORDED AS

ORDERED BY: MIKRUT BUILDERS, INC.
RT. 5 BOX 344
LAKE GENEVA, WI. 53147

PLAT OF SURVEY OF

LOTS 9108 - 9112, BLOCK 164 OF LAKE COMO BEACH SUBDIVISION, LOCATED IN T2N, R17E, WALWORTH COUNTY, WISCONSIN.

RECEIVED
NOV 19 1991

I, DAVID F. ABELL, DO HEREBY CERTIFY THAT I HAVE SURVEYED THE PROPERTY HEREON DESCRIBED ACCORDING TO THE OFFICAL RECORDS AND THAT THE PLAT HEREON IS A CORRECT REPRESENTATION OF THE PROPERTY LINES TO THE BEST OF MY KNOWLEDGE AND BELIEF.

David F. Abell
DAVID F. ABELL
WISCONSIN REGISTERED LAND SURVEYOR, S-1596

July 16, 1991
DATE

JOB NUMBER - 91142

NOTE: THIS IS NOT A CERTIFIED COPY UNLESS SEALED.

217-959