PLAT OF SURVEY


–OF–

UNIT 1 OF NORTH 40 STEELE, A CONDOMINIUM, IN THE TOWN OF LYONS, WALWORTH COUNTY, WISCONSIN. BEING A PART OF THE SOUTHWEST 1/4 OF THE SOUTHEAST 1/4 OF SECTION 22, TOWNSHIP 2 NORTH, RANGE 18 EAST OF THE FOURTH PRINCIPAL MERIDIAN, IN THE TOWN OF LYONS, WALWORTH COUNTY, WISCONSIN.

PREPARED FOR: DAN KATZENBERG
PROPOSED ADDRESS: _____ STEELE ROAD


PROPOSED DWELLING WAS STAKED ON ACTUAL CORNERS WITH 20 FOOT CONTROL STAKES AS SHOWN. THE CONTRACTOR WILL BE RESPONSIBLE TO FIELD VERIFY ALL STAKES FOR LOCATION AND DIMENSION PRIOR TO CONSTRUCTION. IF ANY DISCREPANCIES OCCUR NOTIFY THIS OFFICE AT ONCE.

MAY 1 2003

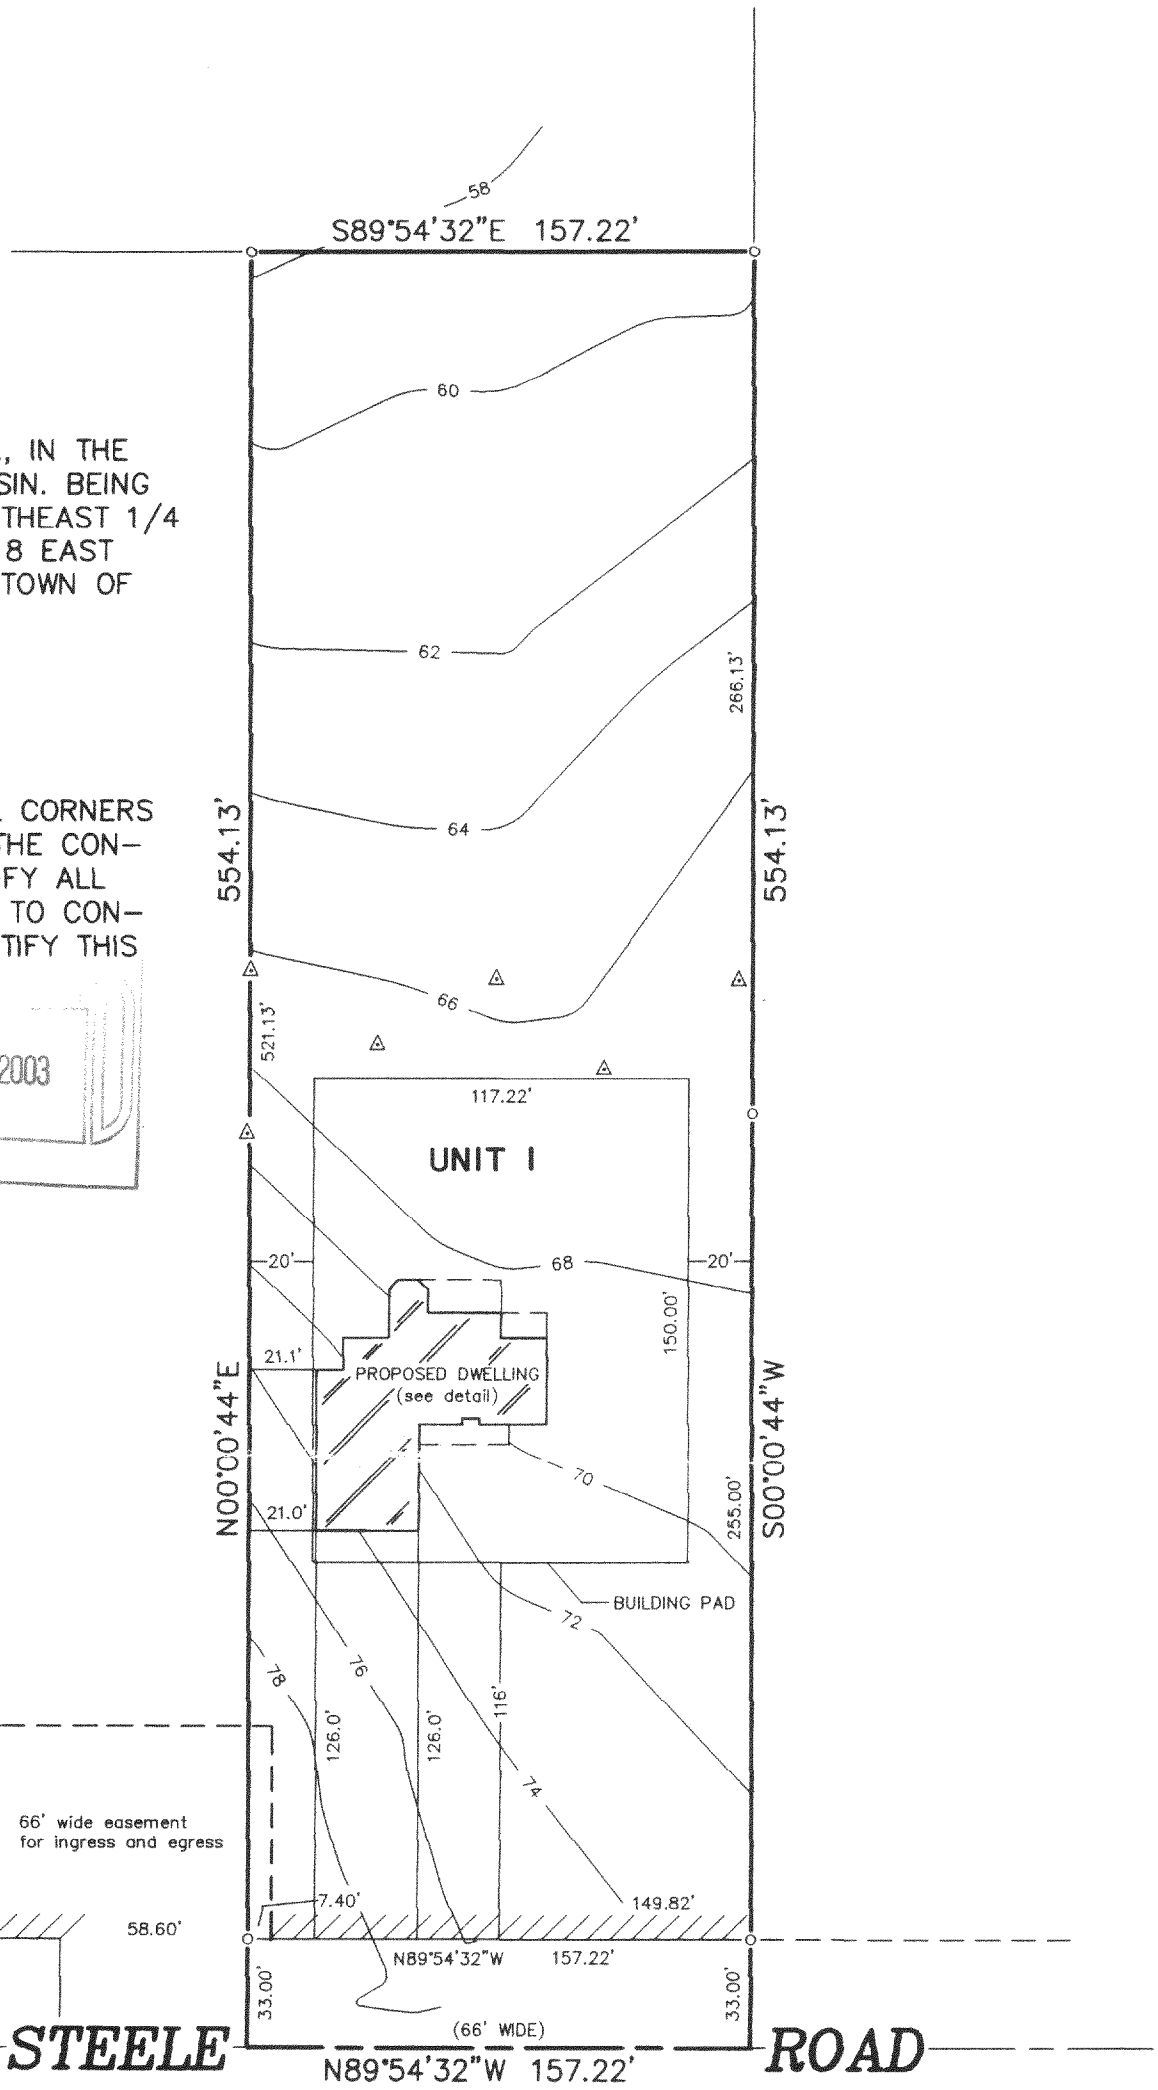

DETAIL

SCALE: 1' = 30'

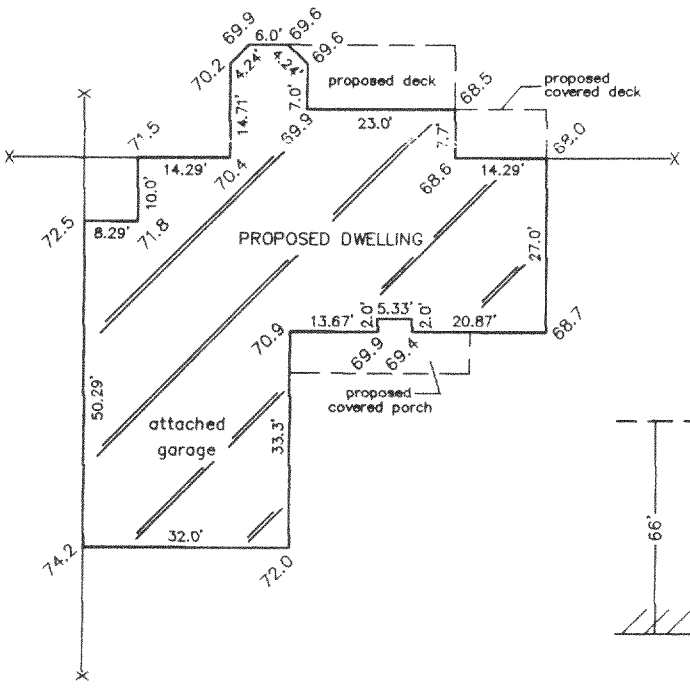

LEGEND

o	FOUND IRON PIPE
72.0	EXISTING ELEVATION
△	SOIL BORING
X	CONTROL STAKE
///	RESTRICTED NO ACCESS


SCALE: 1" = 60'

"I hereby certify that I have surveyed the above described property and that the above map is a correct representation thereof and shows the size and location of the property, its exterior boundaries, the location of all visible structures and dimensions of all principal buildings thereon, boundary fences, apparent easements, roadways and encroachments, if any."

"This survey is made for the use of the present owners of the property, and those who purchase, mortgage, or guarantee the title thereto within one year from date hereof."

WISCONSIN
ROBERT J. WETZEL
S-1778
BURLINGTON WIS.
LAND SURVEYOR

THIS IS NOT AN ORIGINAL PRINT UNLESS THIS SEAL IS RED.

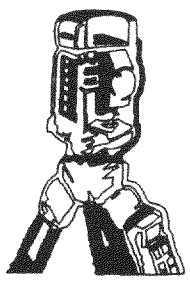

B.W. SURVEYING, INC.
LAND SURVEYS
MAPPING AND PLANNING
412 N. PINE STREET
BURLINGTON, WI 53105
(262)–767–0225

ROBERT J. WETZEL S-1778

APRIL 14, 2003 — DATE

5800 — JOB NUMBER

NNO-1

218-1370