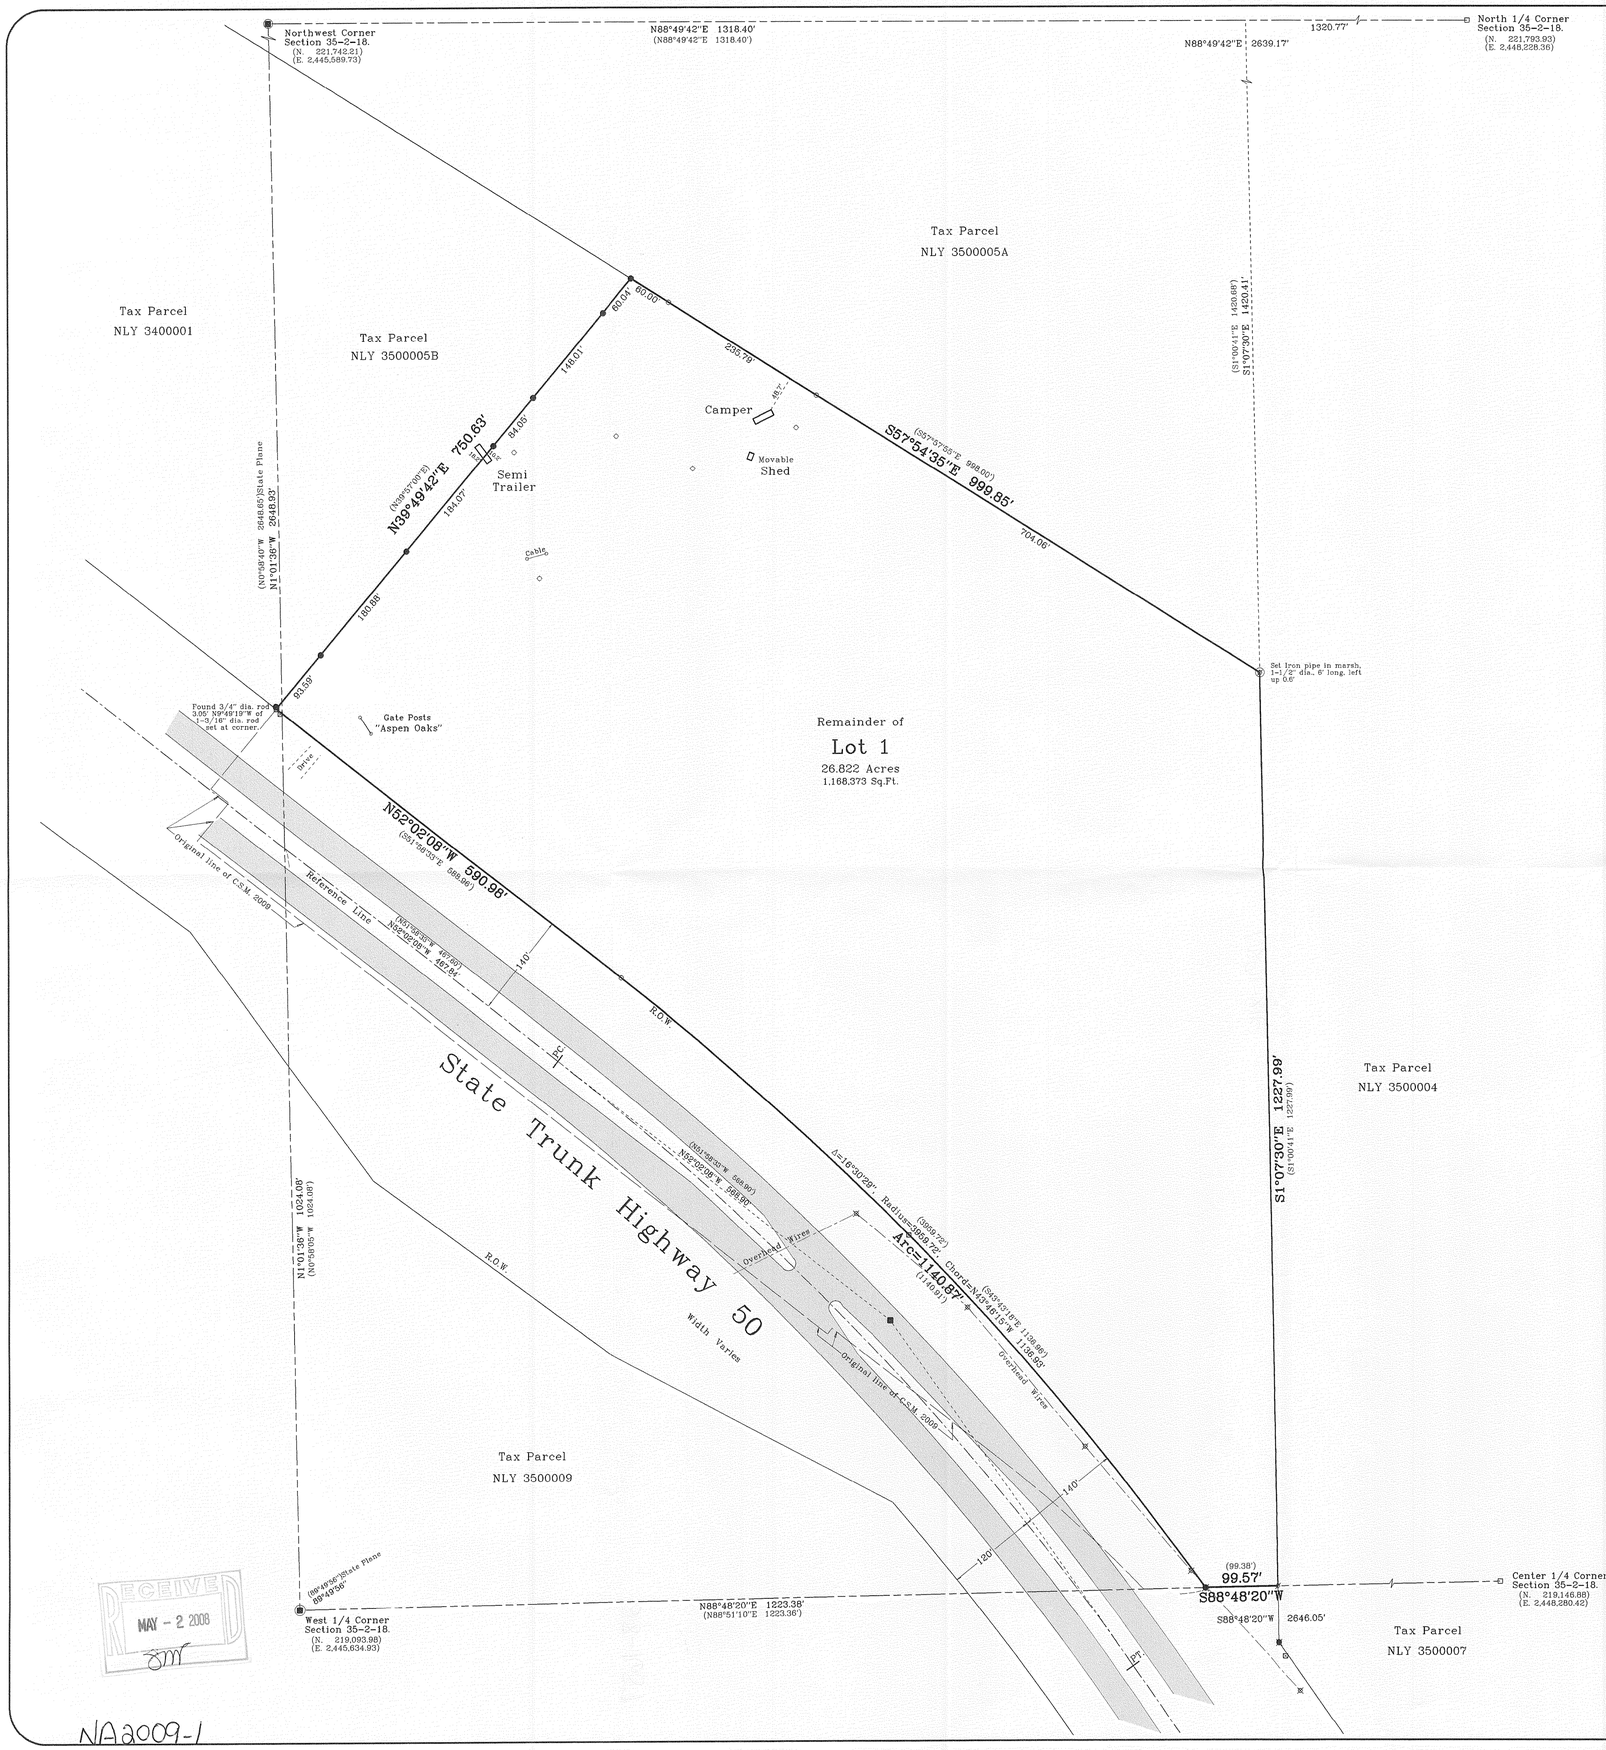


Plat of Survey

of

Lot 1 of Certified Survey Map No. 2009,

recorded in Vol. 9 of Certified Survey Maps of Walworth County on Page 297 and located in the Northeast 1/4 of Section 34 and the Northwest 1/4 of Section 35, Town 2 North, Range 18 East, Town of Lyons, Walworth County, Wisconsin.

Excepting therefrom:

A parcel of land described in a Warranty Deed recorded in Vol. 664 on Page 6453 as Document No. 419315, as shown below:

That part of Northeast 1/4 of Section 34 and the Northwest 1/4 of Section 35, Township 2 North, Range 18 East, described as follows: Commence at the east 1/4 Corner of said section 34; run thence North 00°58'05" West 787.31 feet along the east line of said Section to the original center line/property line of S.T.H. 50 and the point of beginning of this deription; run thence North 36°06'11" West 184.12 feet along the center line/property line of S.T.H. 50; thence North 53°26'34" West 69.27 feet along said center line/property line of the owner; thence North 39°54'00" East 140.65 feet along the property of the owner; thence North 52°00'38" West 33.28 feet along the property line of the owner; thence North 39°54'00" East 138.30 feet along the property line of the owner; thence South 51°58'33" East 588.96 feet to a point on a curve of the northeasterly convexity whose radius is 3,959.72 feet and whose cord bears South 43°43'18" East 1136.96 feet; thence Southeasterly along the arc of said curve 1,140.91 feet to the East-West 1/4 line of said Section 35; thence South 88°51'10" West 143.49 feet to the center line/property line of S.T.H. 50 and a point on a curve of northeasterly convexity whose radius is 1909.86 feet and whose chord bears North 45°30'00" West 28.70 feet; thence Northwesterly along the arc of said curve 28.70 feet; thence North 62°07'41" West 247.52 feet along said center line/property line; thence North 62°21'12" West 450.00 feet along said centerline/property line; thence North 53°43'44" West 395.06 feet along said center line/property line; thence North 36°06'11" West 231.72 feet along said center line/property line to the point of beginning.

Surveyed for: **Paul T. Klabacha**
13670 McCarthy Road
Lemont, Illinois. 60439

Bearings are referred to Certified Survey Map No. 2009

Note:

Certified Survey Map 2009, Boundary closure S56°15'04"E 0.61', precision 1/8,200.

Highway R.O.W. Warranty Deed Doc. No. 419315, Boundary closure S35°20'46"W 3.34', precision 1/1,100.

DOUGLAS G. OLSON S-2093 ELKHORN, WI — WISCONSIN — LAND SURVEYOR

Notes: 1) This survey plat is not certified unless signed and sealed in red ink.

2) This survey is subject to Wisconsin lien laws. This Plat of Survey is the notice of intent to file lien. Lien waiver required.

Copyright © 2007 by Jensen & Olson Land Surveying, LLC.

All rights reserved. No part of this survey plat may be reproduced or transmitted in any form by any means - graphic, electronic, or mechanical, including photocopying, tracing, or information storage and retrieval systems - without permission in writing from Douglas G. Olson, Jensen & Olson Land Surveying, LLC.

I, Douglas G. Olson, Wisconsin Registered Land Surveyor, do hereby certify that this survey was performed by me or under my direction in full compliance with the owner's/agent's instructions and Chapter A-E 7 of the Wisconsin Administrative Code "Minimum Standards for Property Surveys", and that this map is an accurate representation thereof to the best of my knowledge and belief.

Douglas G. Olson
Wisconsin Registered Land Surveyor - 2093

RECEIVED MAY - 2 2008

NA2009-1

28-1687

Survey date: December 13, 2007
Revisions:

Scale in Feet
1" = 100'
0' 50' 100' 200' 300'

Jensen & Olson Land Surveying, LLC
45 South Wisconsin Street P.O. Box 322
Elkhorn, Wisconsin. 53121
Telephone: (262) 723-3434
Facsimile: (262) 723-8044

Legend
- Found County Section Corner
- Section Corner location per Control Survey
- Found Corner Monument
- Found Iron Pipe
- Found Iron Rod
- Found Iron Rod with D.O.T. Cap
- Found Iron Rod / Axle Set Rod, 1-3/16" dia
- Set Iron Pipe
- Set Spike - Control Point
- Recorded Information
- Utility Pedestal
- Utility Pole
- Asphalt Surface

Sheet 1 of 1 Sheets.

Job Reference Number
2007.152

2007.152

I:\Survey Files\2007\152\cad\w - 2007152.dwg