
PLAT OF SURVEY & TOPOGRAPHIC MAPPING
OF

LOT 1 OF CERTIFIED SURVEY MAP NUMBER 1707, LOCATED IN THE SW 1/4 OF THE SW 1/4 OF SECTION 28, TOWN 2 NORTH, RANGE 18 EAST, LYONS TOWNSHIP, WALWORTH COUNTY, WISCONSIN, EXCEPTING THEREFROM THAT PROPERTY CONVEYED TO THE STATE OF WISCONSIN, DEPARTMENT OF TRANSPORTAION, AS RECORDED IN VOLUME 659, PAGE 7923, DOCUMENT NO. 401280 AS FOUND IN WALWORTH COUNTY RECORDS.

LEGAL DESCRIPTION TAKEN FROM SURVEY OF RECORD BY KENNETH B. ABERNATHY, JR DATED 4-18-2002

ASSUMED A PORTION OF THE EASTERLY BOUNDARY OF LANDS SURVEYED AS BEING N 04°52'48" E PER RECORD C.S.M.

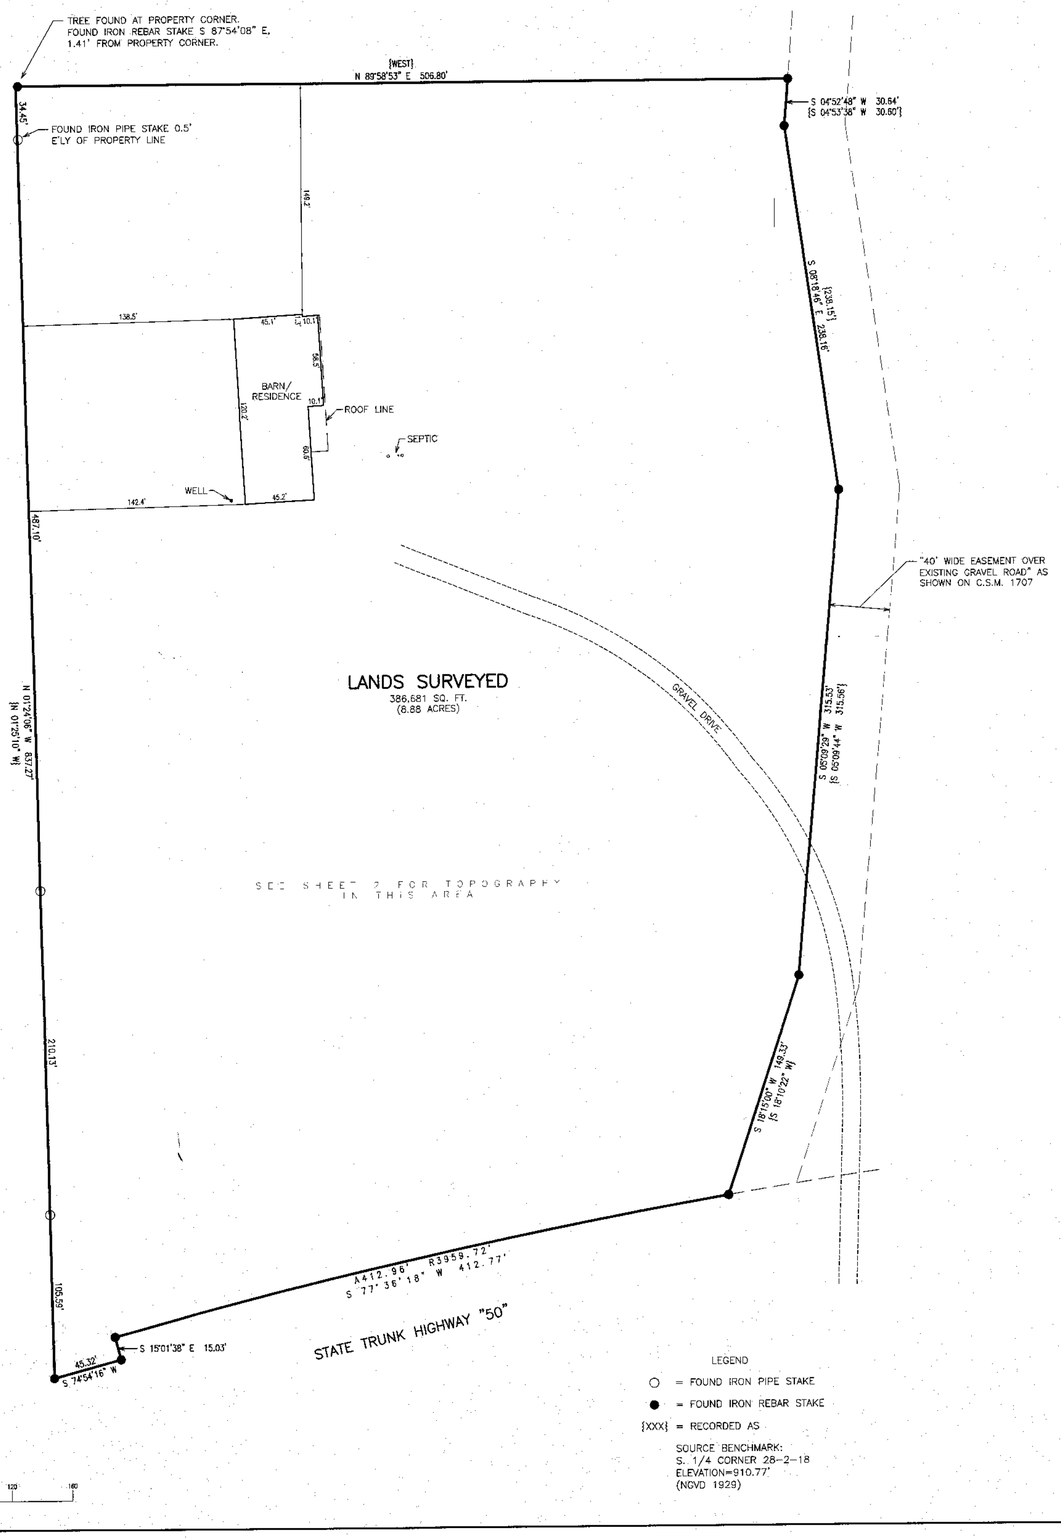

LEGEND
- ○ = FOUND IRON PIPE STAKE
- ● = FOUND IRON REBAR STAKE
- {XXX} = RECORDED AS

SOURCE BENCHMARK:
S. 1/4 CORNER 28-2-18
ELEVATION=910.77'
(NGVD 1929)

40 20 0 40 80 120 160
MAP SCALE IN FEET - ORIGINAL 1"=40'

JUN 16 2014

X:\Projects\9051\VCAD\9051 Survey.dgn.dwg

RECEIVED
SEP 5 2014
By

NOTE: COPIES OF THIS MAP TO WHICH THE FOLLOWING CERTIFICATE WILL APPLY SHOW THE SURVEYOR'S ORIGINAL SEAL AND SIGNATURE IN RED INK. COPIES BY ANY OTHER MEANS MAY HAVE ALTERATIONS WHICH DO NOT REPRESENT THE SURVEYOR'S WORK PRODUCT.

I HEREBY CERTIFY THAT THE ABOVE DESCRIBED PROPERTY HAS BEEN SURVEYED UNDER MY DIRECTION AND THAT THE ABOVE MAP IS A TRUE REPRESENTATION THEREOF AND SHOWS THE SIZE AND LOCATION OF THE PROPERTY AND ITS EXTERIOR BOUNDARIES. THIS SURVEY IS MADE FOR THE USE OF THE PRESENT OWNERS OF THE PROPERTY, AND ALSO THOSE WHO PURCHASE, MORTGAGE, OR GUARANTEE THE TITLE THERETO WITHIN ONE YEAR FROM THE DATE HEREOF.

DATED: 6/13/2014

PETER S. GORDON R.L.S. 2101

218-1570

PLAT OF SURVEY & TOPOGRAPHIC MAPPING

- WORK ORDERED BY -
LOWELL MANAGEMENT
P.O. BOX 926
LAKE GENEVA, WI 53147


FARRIS, HANSEN & ASSOCIATES, INC.
ENGINEERING - ARCHITECTURE - SURVEYING
7 RIDGWAY COURT P.O. BOX 437
ELKHORN, WISCONSIN 53121
OFFICE: (262) 723-2098 FAX: (262) 723-5986

REVISIONS

PROJECT NO.
9051
DATE
06/13/2014
SHEET NO.
1 OF 2

JUN 16 2014

X:\Projects\9051\ACAD\9051 SurveyTopo.dwg

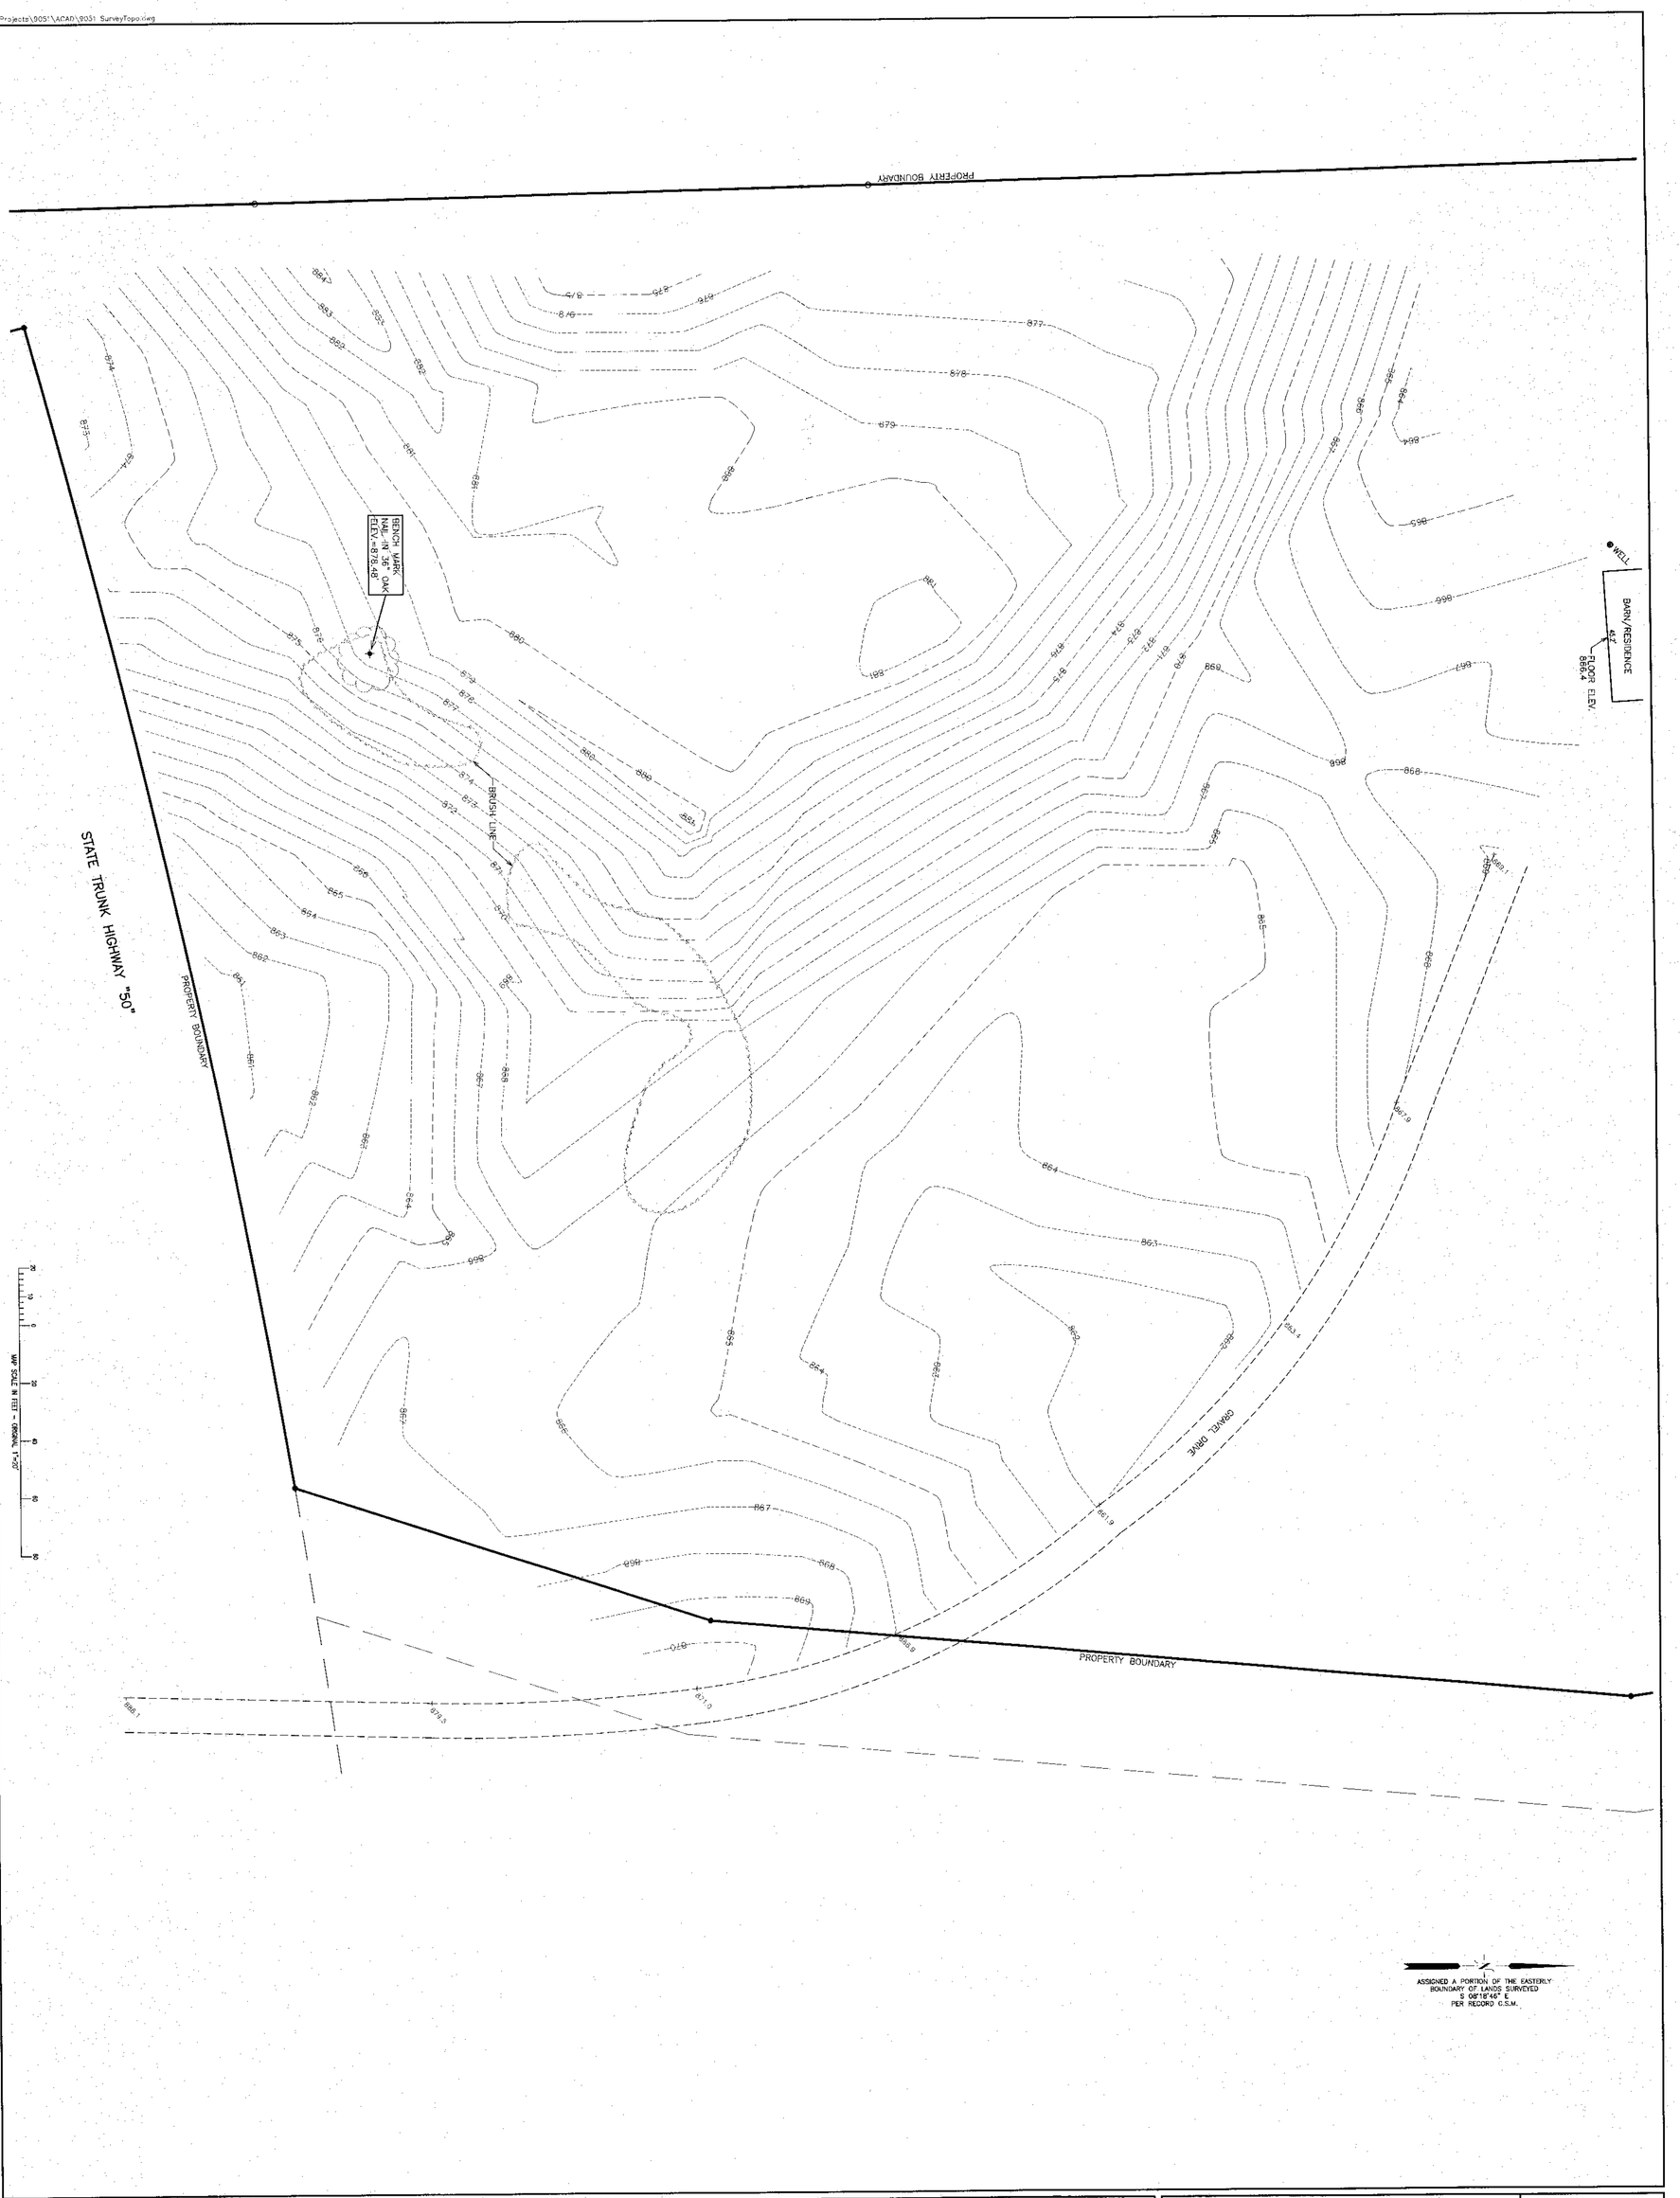

PROJECT NO. 9051 DATE 06/13/2014 SHEET NO. 2 OF 2	REVISIONS	FARRIS, HANSEN & ASSOCIATES, INC. ENGINEERING – ARCHITECTURE – SURVEYING 7 RIDGWAY COURT P.O. BOX 437 ELKHORN, WISCONSIN 53121 OFFICE: (262) 723-2098 FAX: (262) 723-5886	– WORK ORDERED BY – LOWELL MANAGEMENT P.O. BOX 926 LAKE GENEVA, WI 53147	PLAT OF SURVEY & TOPOGRAPHIC MAPPING	