
KOLB LAND CONSULTING, INC.

LAND SURVEYING · SUBDIVIDING · LAND PLANNING

LAKE GENEVA, WISCONSIN 53147

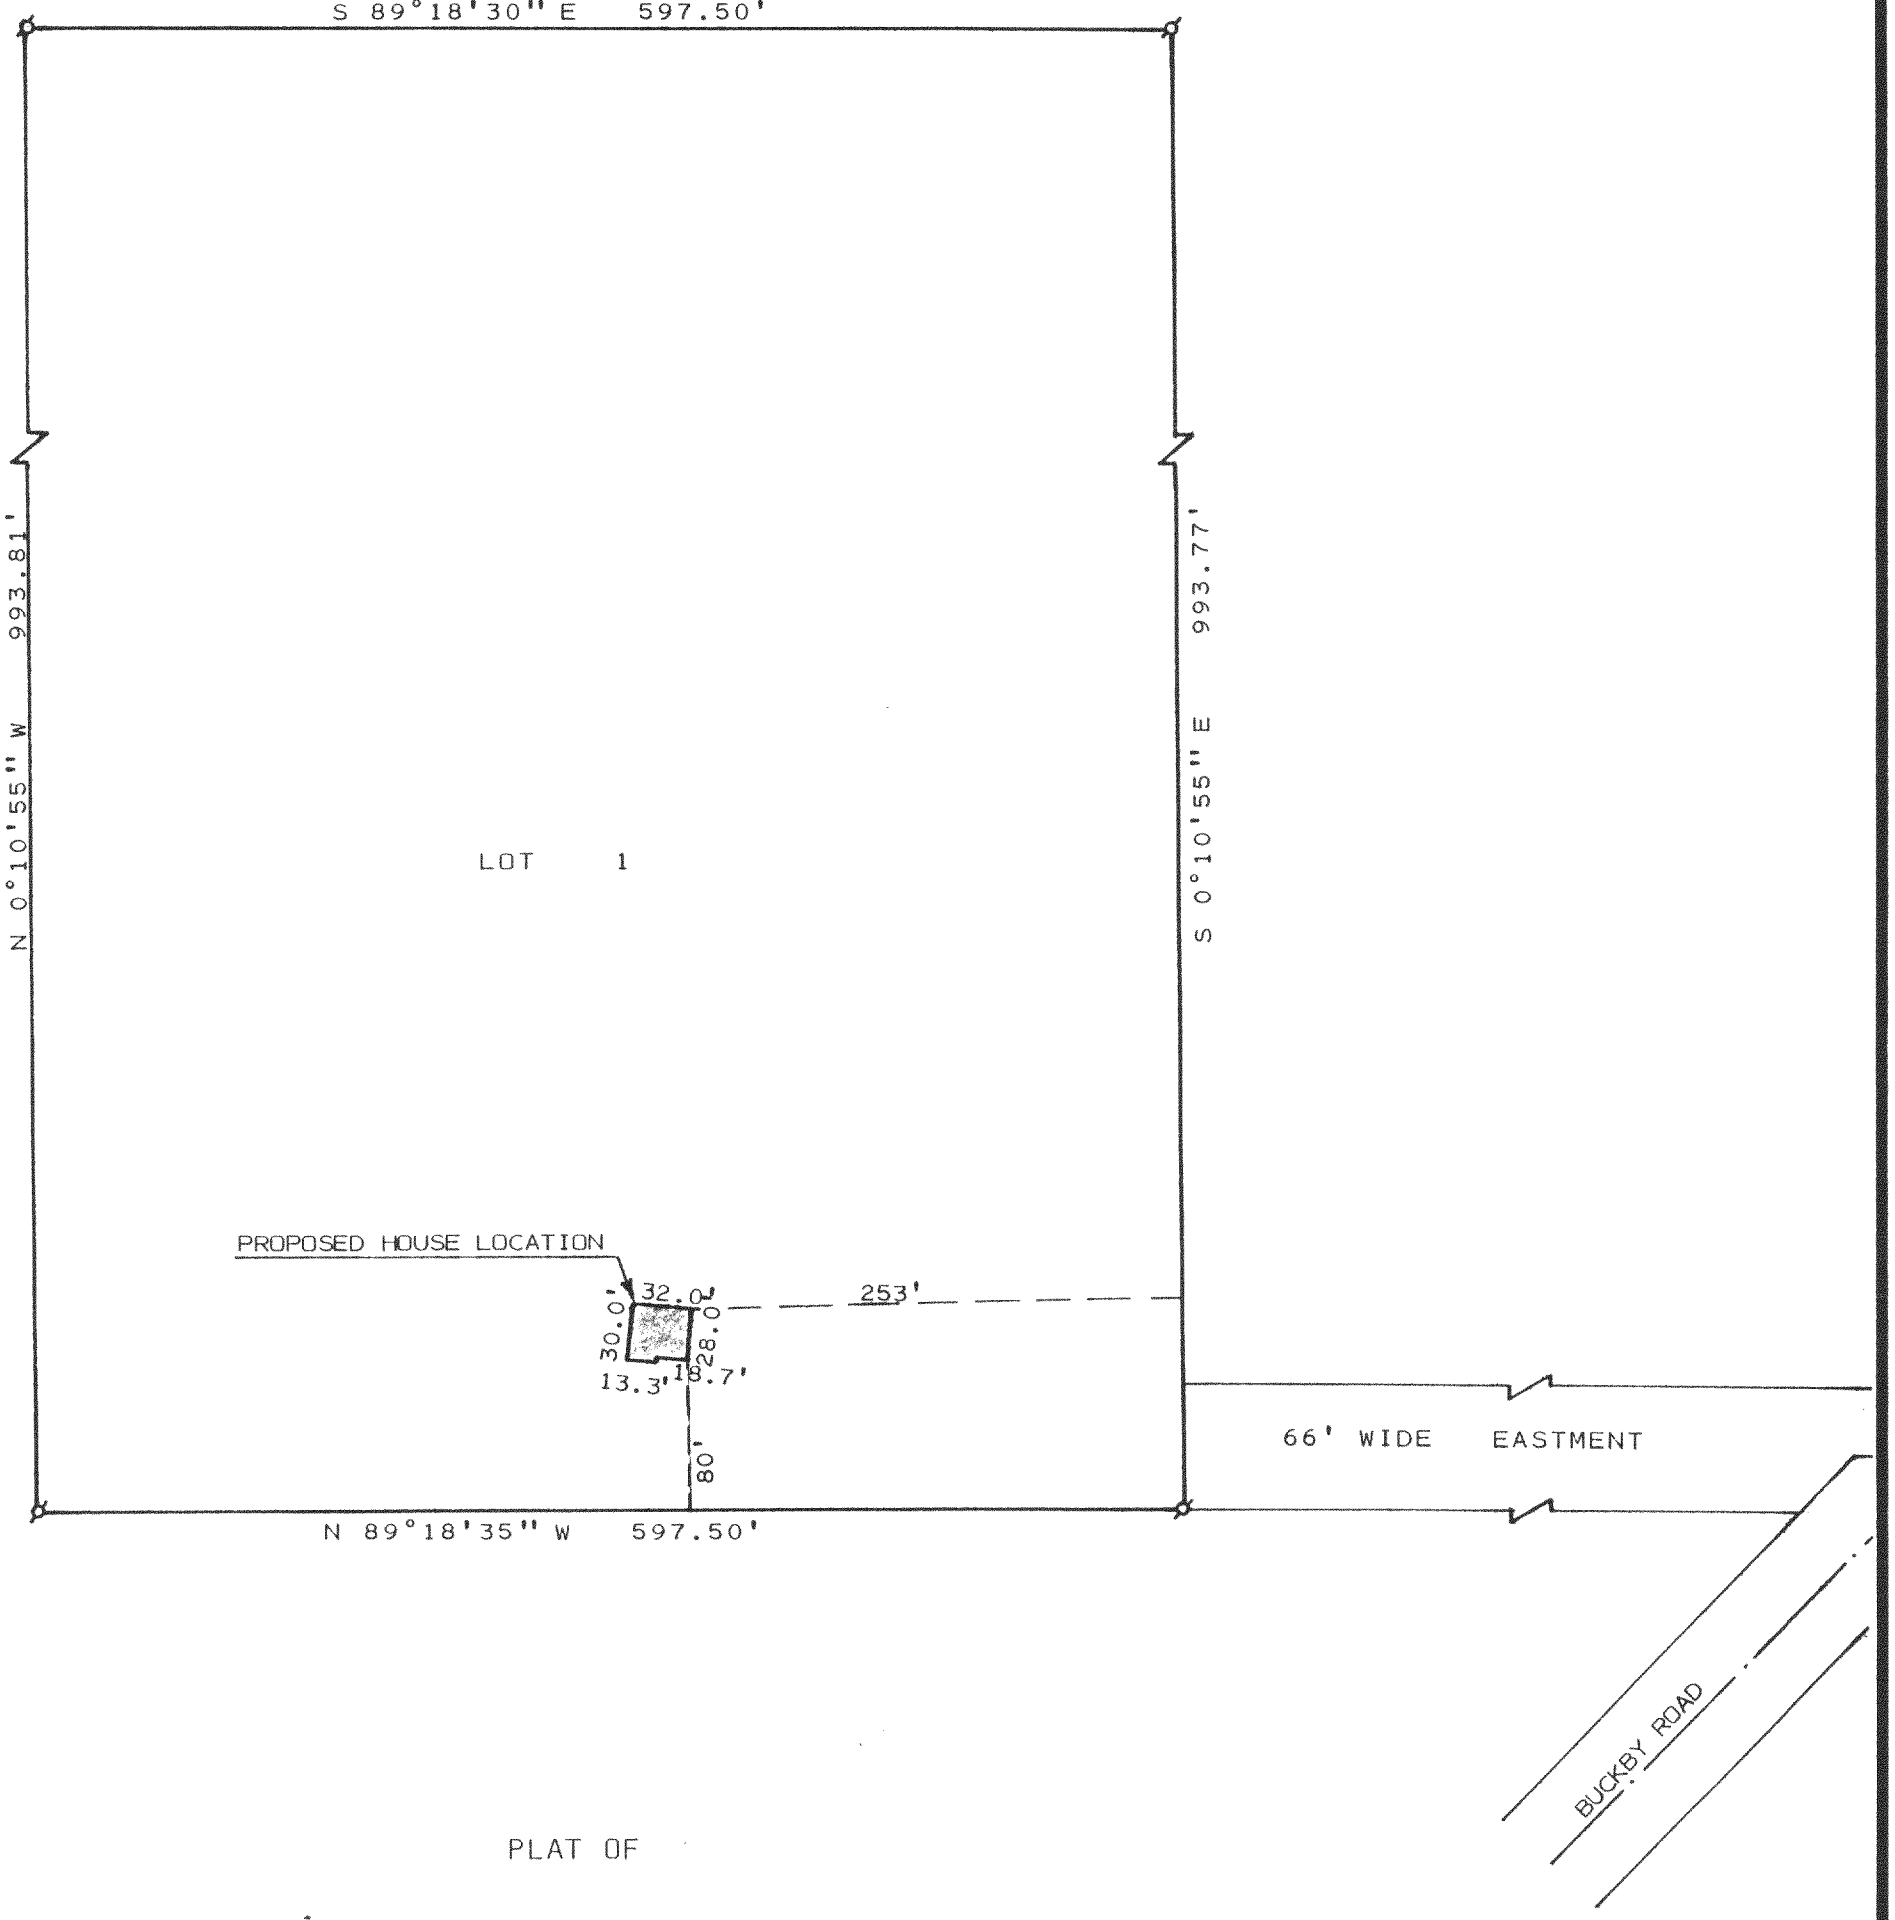

PLAT OF


A PROPOSED HOUSE LOCATION ON LOT 1 OF CERTIFIED SURVEY MAP NO. 1786 LOCATED IN THE NORTHWEST 1/4 OF SECTION 17, T 2 N, R 18 E, TOWN OF LYONS, WALWORTH COUNTY, WISCONSIN.

OWNERS: DAVID FREITAG
622 WALWORTH STREET
LAKE GENEVA, WI 53147

SCALE : 1" = 100'

LEGEND

ø - IRON PIPE FOUND

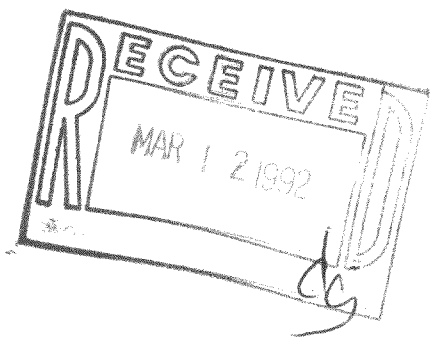

I, HAROLD H. KOLB, DO HEREBY CERTIFY THAT I HAVE SURVEYED THE PROPERTY HEREON DESCRIBED ACCORDING TO THE OFFICIAL RECORDS, AND THAT THE PLAT HEREON IS A CORRECT REPRESENTATION OF THE LOT LINES TO THE BEST OF MY KNOWLEDGE AND BELIEF. THIS SURVEY IS NOT VALID UNLESS THE SURVEYOR'S SIGNATURE IS IN RED.

HAROLD H. KOLB
WISCONSIN REGISTERED LAND SURVEYOR, S-187
DATE DECEMBER 11, 1991

218-580

NA1786-1