
ABERNATHY and ASSOCIATES
Kenneth B. Abernathy Jr.
Wisconsin Registered Land Surveyor S-1594

W4056 Bray Road
Elkhorn, Wisconsin 53121
Phone: (414) 723-4260 (office)
(414) 723-7209 (fax)

PLAT OF SURVEY

LOT 1 OF CERTIFIED SURVEY MAP NO. 2116 AS RECORDED IN VOL. 10 OF CERTIFIED SURVEY MAPS AS PAGES 120, 121 AND 122 AS DOCUMENT NO. 228419, LOCATED IN THE SOUTHWEST 1/4 AND THE SOUTHEAST 1/4 OF THE NORTHWEST 1/4 AND IN THE NORTHWEST 1/4 AND THE NORTHEAST 1/4 OF THE SOUTHWEST 1/4 OF SECTION 28, TOWN 2 NORTH, RANGE 18 EAST, WALWORTH COUNTY, WISCONSIN.

OWNERS: DENNIS AND JUDY SIEWIERSKI
1909 WILLOW RD.
TWIN LAKES, WI. 53181

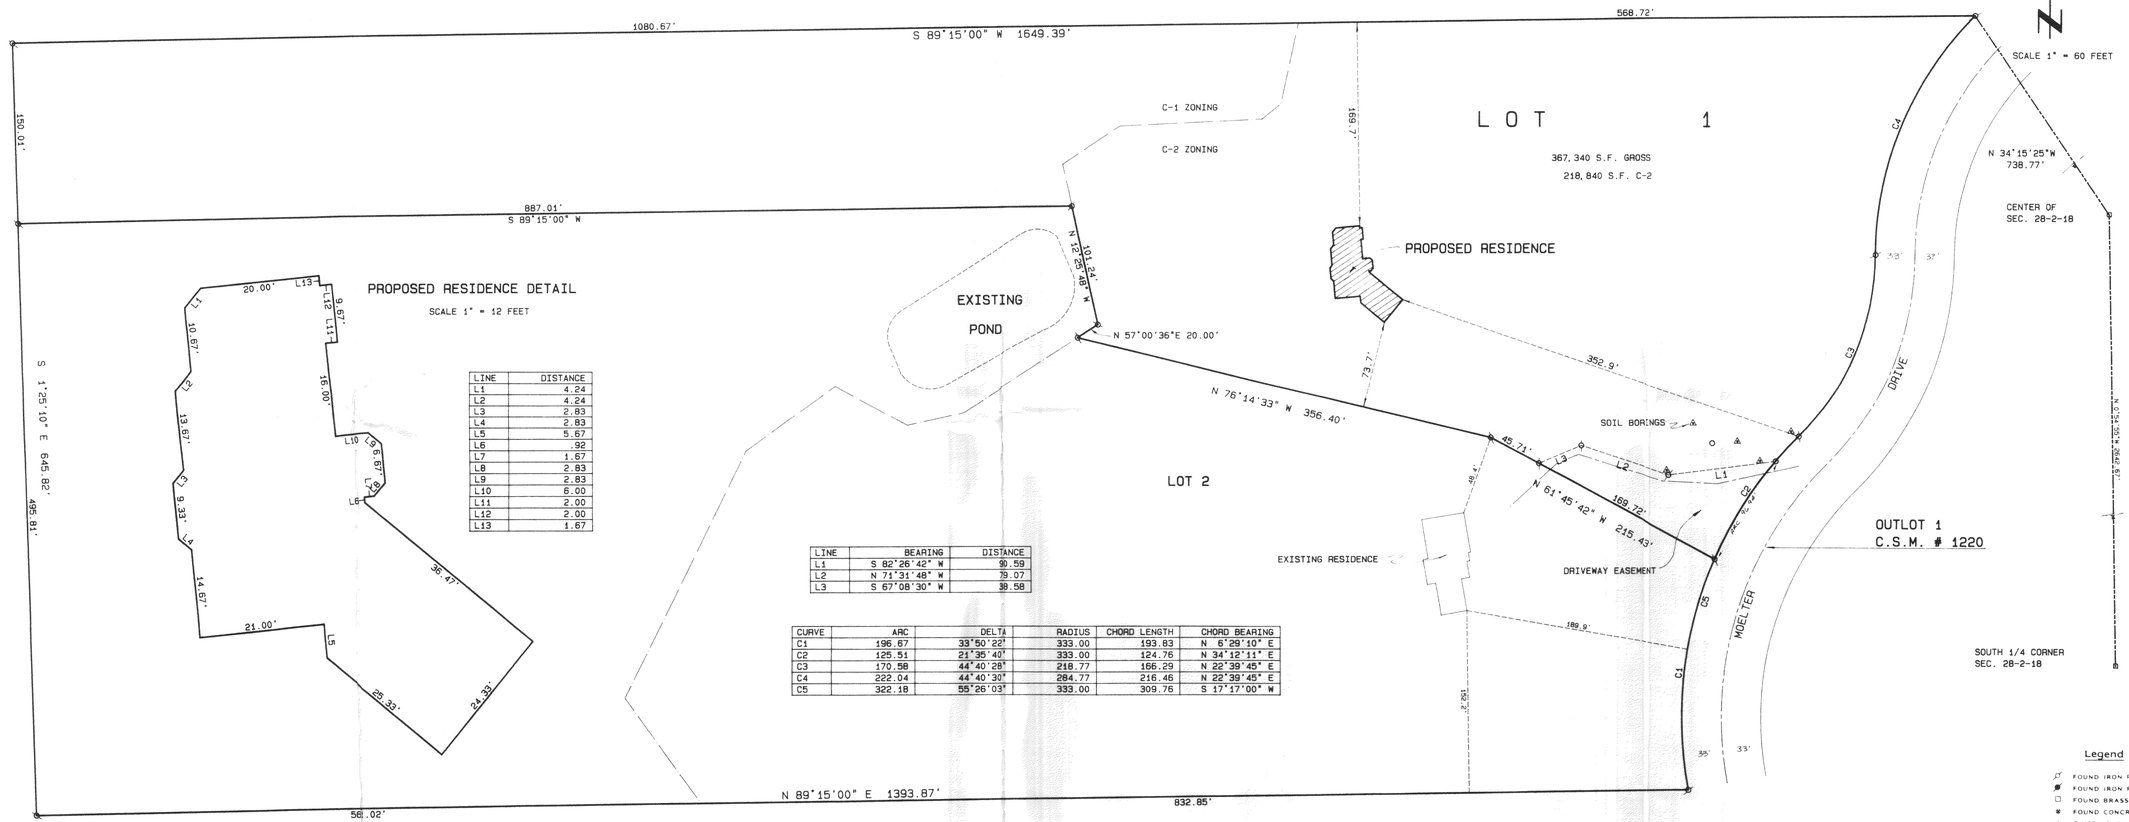

LINE	DISTANCE
L1	4.24
L2	4.24
L3	2.83
L4	2.83
L5	5.67
L6	.92
L7	1.67
L8	2.83
L9	2.83
L10	6.00
L11	2.00
L12	2.00
L13	1.67

LINE	BEARING	DISTANCE
L1	S 82°26'42" W	90.59
L2	N 71°31'48" W	79.07
L3	S 67°08'30" W	38.58

CURVE	ARC	DELTA	RADIUS	CHORD LENGTH	CHORD BEARING
C1	196.87	33°50'22"	333.00	193.83	N 6°29'10" E
C2	125.51	21°35'40"	333.00	124.76	N 34°12'11" E
C3	170.58	44°40'28"	218.77	166.29	N 22°39'45" E
C4	222.04	44°40'30"	284.77	216.46	N 22°39'45" E
C5	322.18	55°26'03"	333.00	309.76	S 17°17'00" W

WOOD STAKES HAVE BEEN PLACED AT BUILDING CORNERS, BUILDER IS TO VERIFY DIMENSIONS PRIOR TO EXCAVATION TO INSURE PROPER PLAN INTERPERTATION AND CONTACT THIS OFFICE IMMEDIATELY IF ANY DISCREPANCY EXISTS.

Legend

- FOUND IRON PIPE
- FOUND IRON ROD
- FOUND BRASS CAPPED MONUMENT
- FOUND CONCRETE MONUMENT
- CHISEL CUT IN CONCRETE
- SET IRON ROD, 24" LONG, WEIGHING 1.5 LBS./LINEAL FT., 1/4" DIA.
- SET IRON ROD, 30" LONG, WEIGHING 4.5 LBS./LINEAL FT., 1-11/16" DIA.
- (xx) RECORDED AS DIMENSION
- EXISTING FENCE

RECEIVED
AUG 8 1997

SCALE: 1" = 60 FEET

I hereby certify that the above described property has been surveyed by me or under my direction and that the above map is a true representation thereof and shows the size and location of the property, its exterior boundaries, the location of all visible structures and dimensions of all principal buildings thereon, boundary fences, apparent easements, roadways and visible encroachments, if any.
This survey is made for the use of the present owners of the property and also those who purchase, mortgage, or guarantee the title thereto within one year from date hereof.

KENNETH B. ABERNATHY, JR.
WISCONSIN REGISTERED LAND SURVEYOR, S-1594
Date: June 13, 1997 Job No. 95.409

WISCONSIN KENNETH B. ABERNATHY, JR. S-1594 ELKHORN, WI LAND SURVEYOR

NA-2116-1
218-960

DESIGN PRODUCTS 04/97