
ABELL
SURVEYING & MAPPING
1140 SEQUOIA STREET · DELAVAN, WISCONSIN 53115
262-728-6737

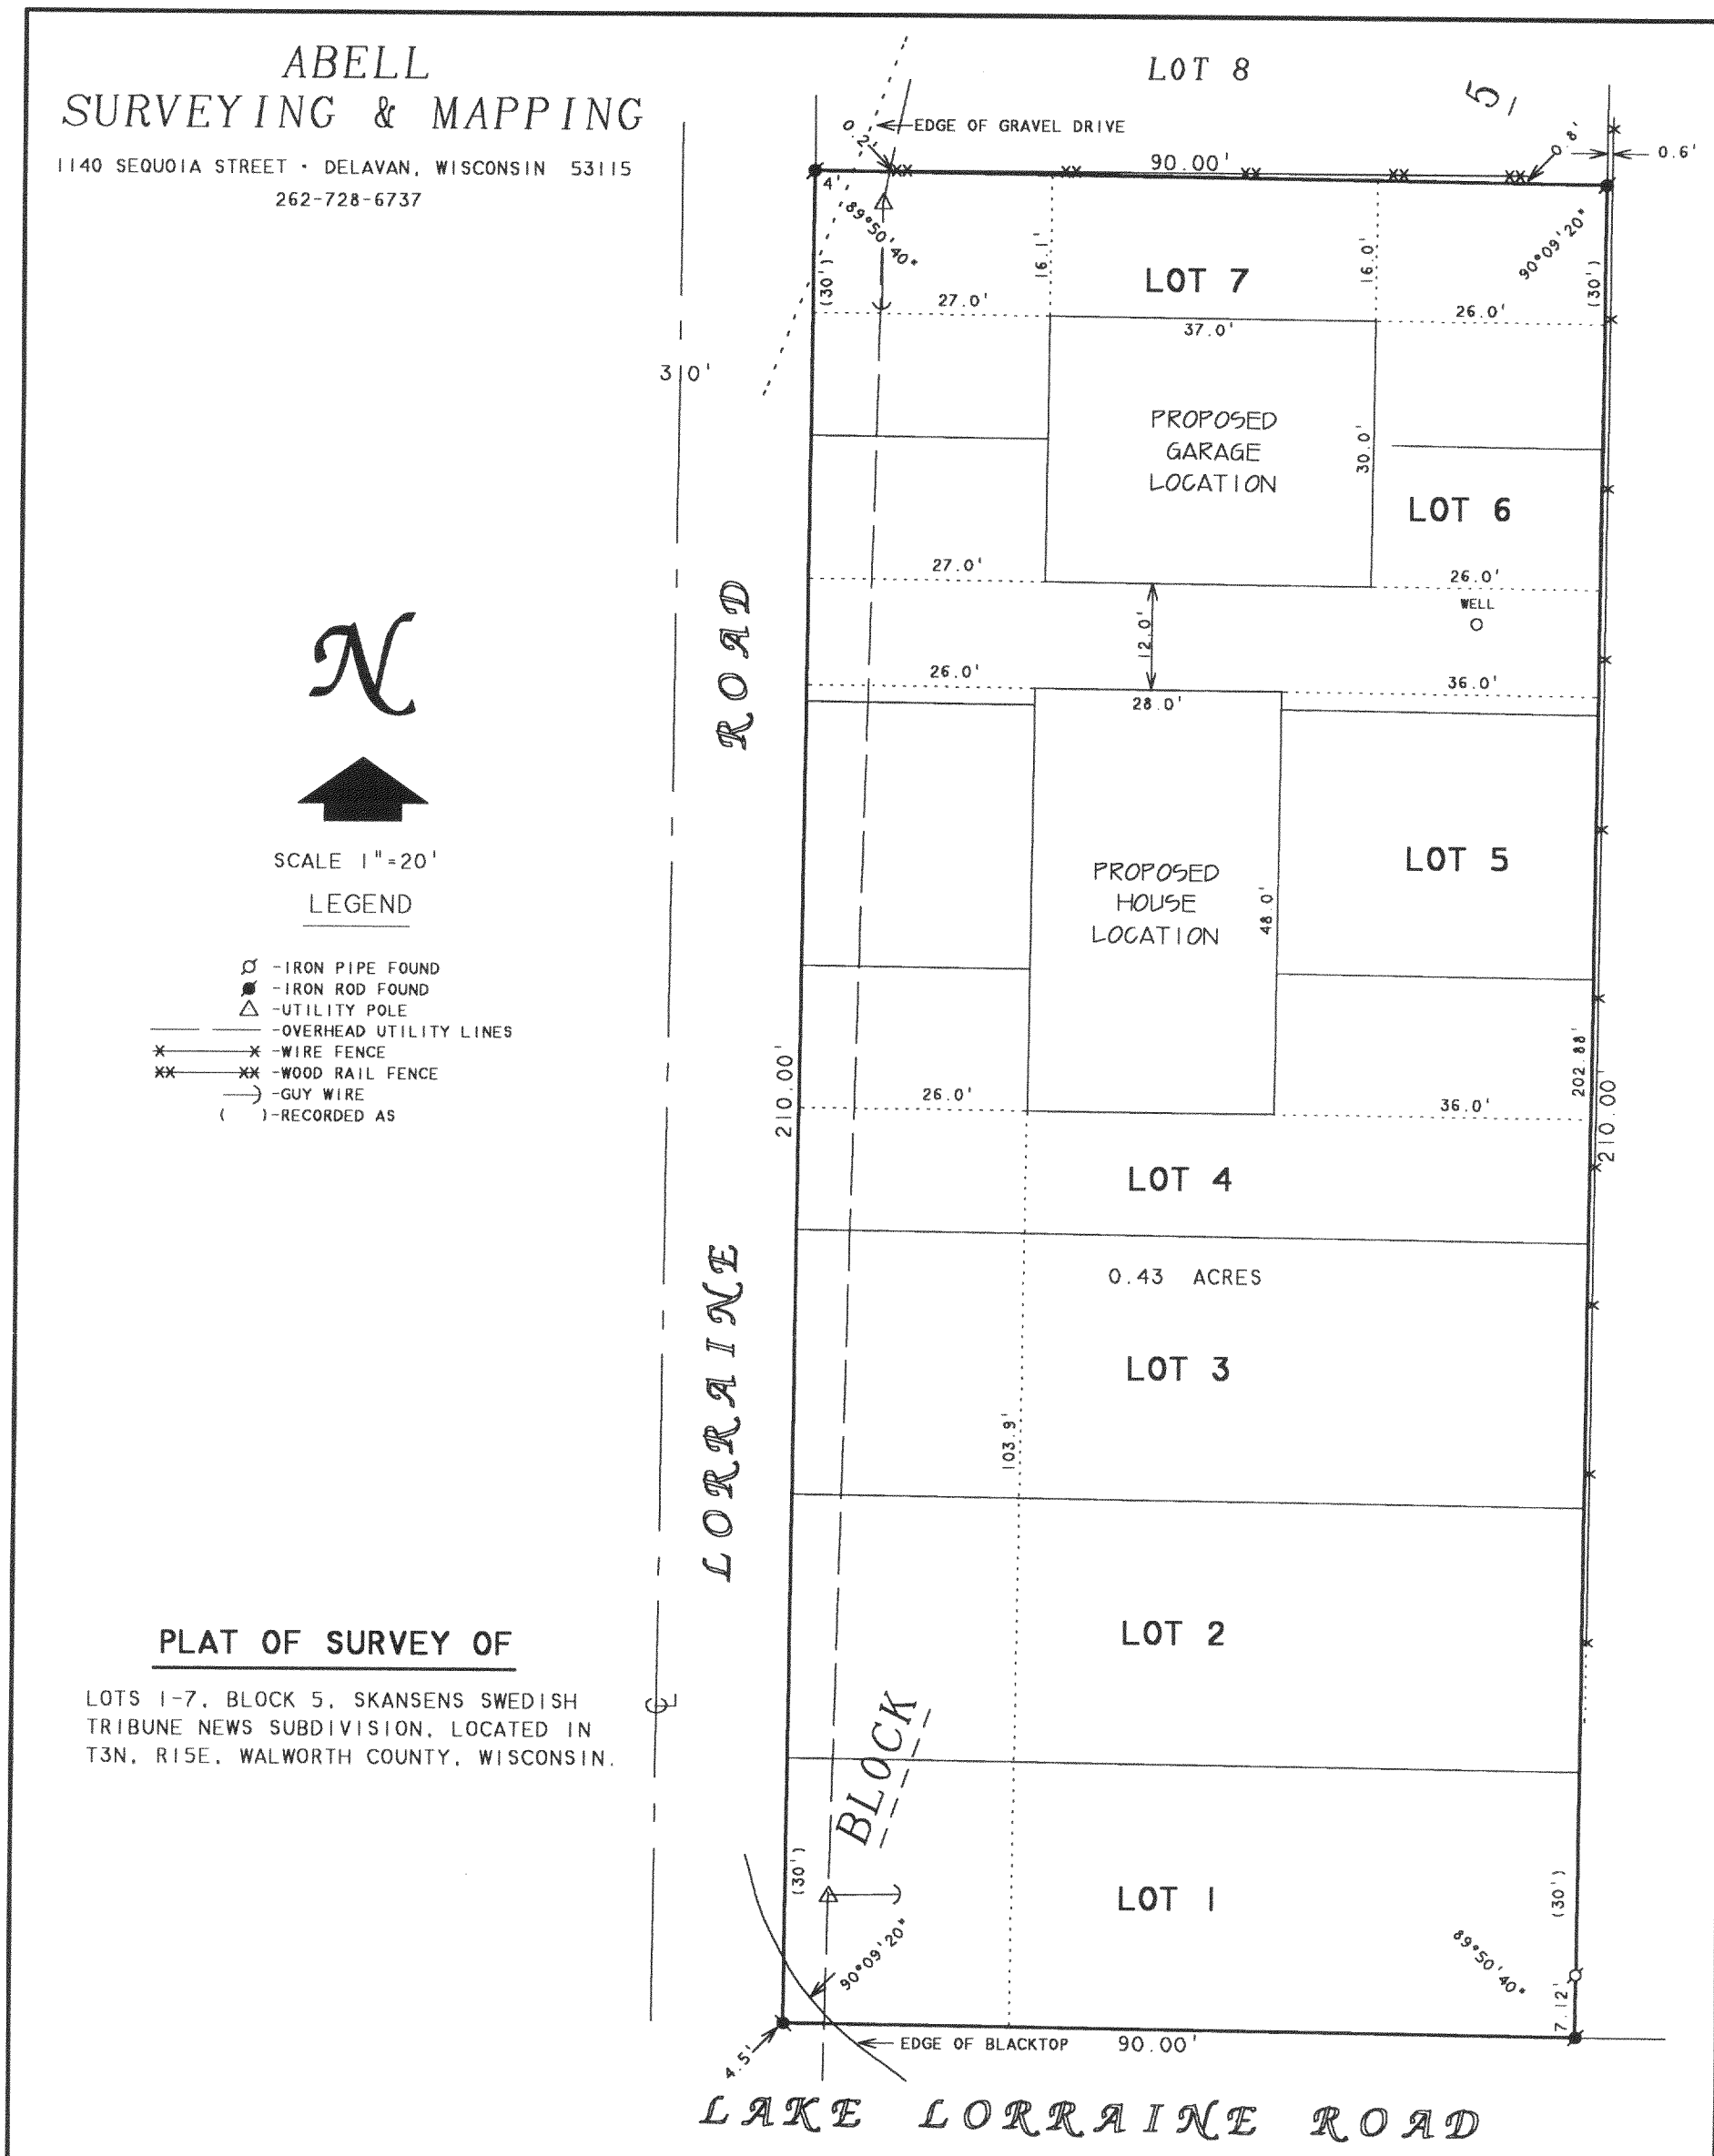

N

SCALE 1"=20'

LEGEND

- ∅ -IRON PIPE FOUND
- ● -IRON ROD FOUND
- △ -UTILITY POLE
- ——— ——— -OVERHEAD UTILITY LINES
- ×———× -WIRE FENCE
- ××———×× -WOOD RAIL FENCE
- ——→ -GUY WIRE
- ( )-RECORDED AS

PLAT OF SURVEY OF

LOTS 1-7, BLOCK 5, SKANSENS SWEDISH TRIBUNE NEWS SUBDIVISION, LOCATED IN T3N, R15E, WALWORTH COUNTY, WISCONSIN.

RECEIVED
JUL 11 2003
KW

ORDERED BY: LYLE BLAEDOW
N3525 TRIELOFF ROAD
LOT 406
FORT ATKINSON, WI 53538

I HEREBY CERTIFY THAT I HAVE SURVEYED THE ABOVE DESCRIBED PROPERTY AND THAT THE ABOVE MAP IS A TRUE REPRESENTATION THEREOF AND SHOWS THE SIZE AND LOCATION OF THE PROPERTY, ITS EXTERIOR BOUNDARIES, THE LOCATION OF ALL VISIBLE STRUCTURES AND DIMENSIONS OF ALL PRINCIPAL BUILDINGS THEREON, BOUNDARY FENCES, APPARENT EASEMENTS, ROADWAYS AND VISIBLE ENCROACHMENTS, IF ANY, TO THE BEST OF MY KNOWLEDGE AND BELIEF.

THIS SURVEY IS MADE FOR THE USE OF THE PRESENT OWNERS OF THE PROPERTY, AND ALSO THOSE WHO PURCHASE, MORTGAGE, OR GUARANTEE THE TITLE THERETO WITHIN ONE (1) YEAR FROM DATE HEREON.

David F. Abell

DAVID F. ABELL
WISCONSIN REGISTERED LAND SURVEYOR, S-1596

June 23, 2003

DATE JOB NUMBER - 95067A

NOTE: THIS IS NOT A CERTIFIED COPY UNLESS SEALED.

CS-80

315-821