
# HAROLD H. KOLB

REGISTERED PROFESSIONAL LAND SURVEYOR
LAKE GENEVA, WISCONSIN

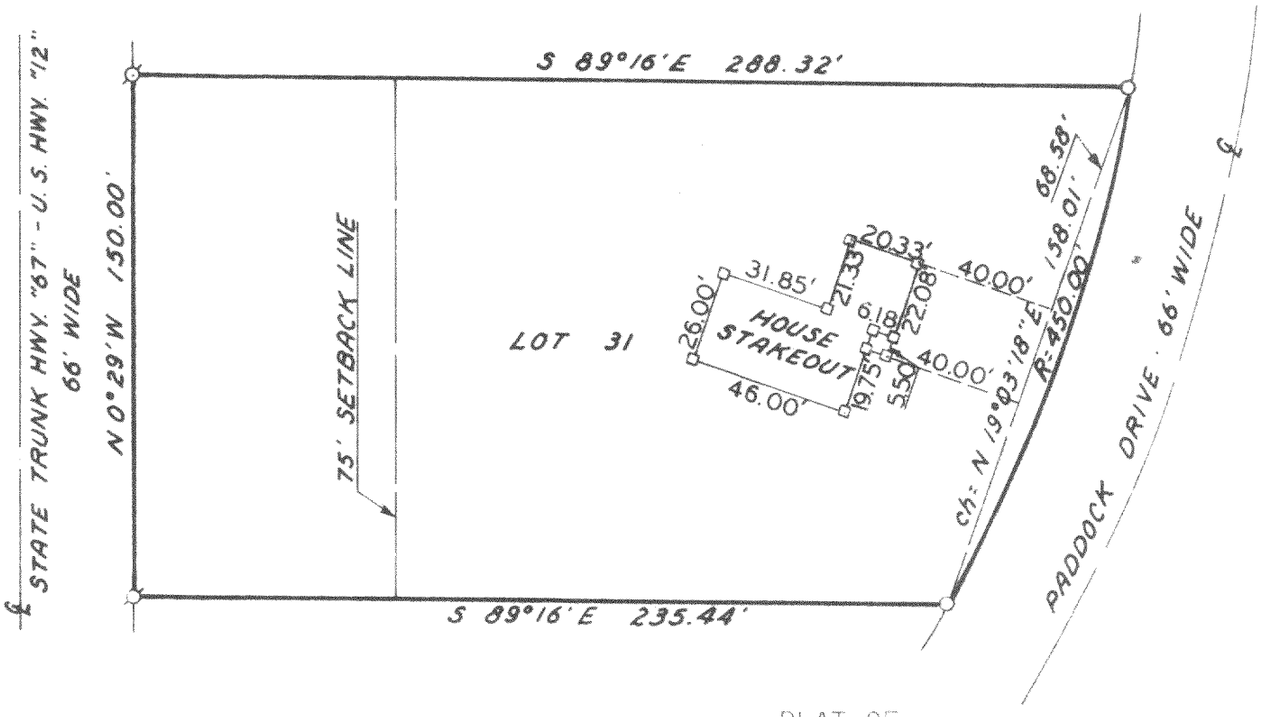


PLAT OF

LOT 31, CHARL-MAR SUBDIVISION, SECTION 1, T3N, R16E, WALWORTH COUNTY, WISCONSIN.

ORDERED BY: PADDOCK REALTY

N

SCALE: 1"=50'

**LEGEND**

- ϕ — IRON PIPE FOUND
- O — IRON PIPE PLACED
- ● — CONCRETE MONUMENT
- x — SPIKE
- □ — 2" WOODEN STAKE

WISCONSIN
HAROLD H KOLB
S-187
LAKE GENEVA, WIS
LAND SURVEYOR

I, HAROLD H. KOLB, DO HEREBY CERTIFY THAT I HAVE SURVEYED THE PROPERTY HEREON DESCRIBED ACCORDING TO THE OFFICIAL RECORDS, AND THAT THE PLAT HEREON IS A CORRECT REPRESENTATION OF THE LOT LINES.

Harold H. Kolb
HAROLD H. KOLB
WISCONSIN REGISTERED LAND SURVEYOR, S-187
DATE March 12, 1976

6CH-31

316-183