
D D Cooper & CO., INC
Rt 4 Box 508B * Elkhorn WI 53121

RECEIVED
FEB 20 1991

# Plat of Survey of Lot ~~26 Baywood Estates~~ 1st Addition, being a subdivision located In the Town of Sugar Creek, Walworth Count Wisconsin.

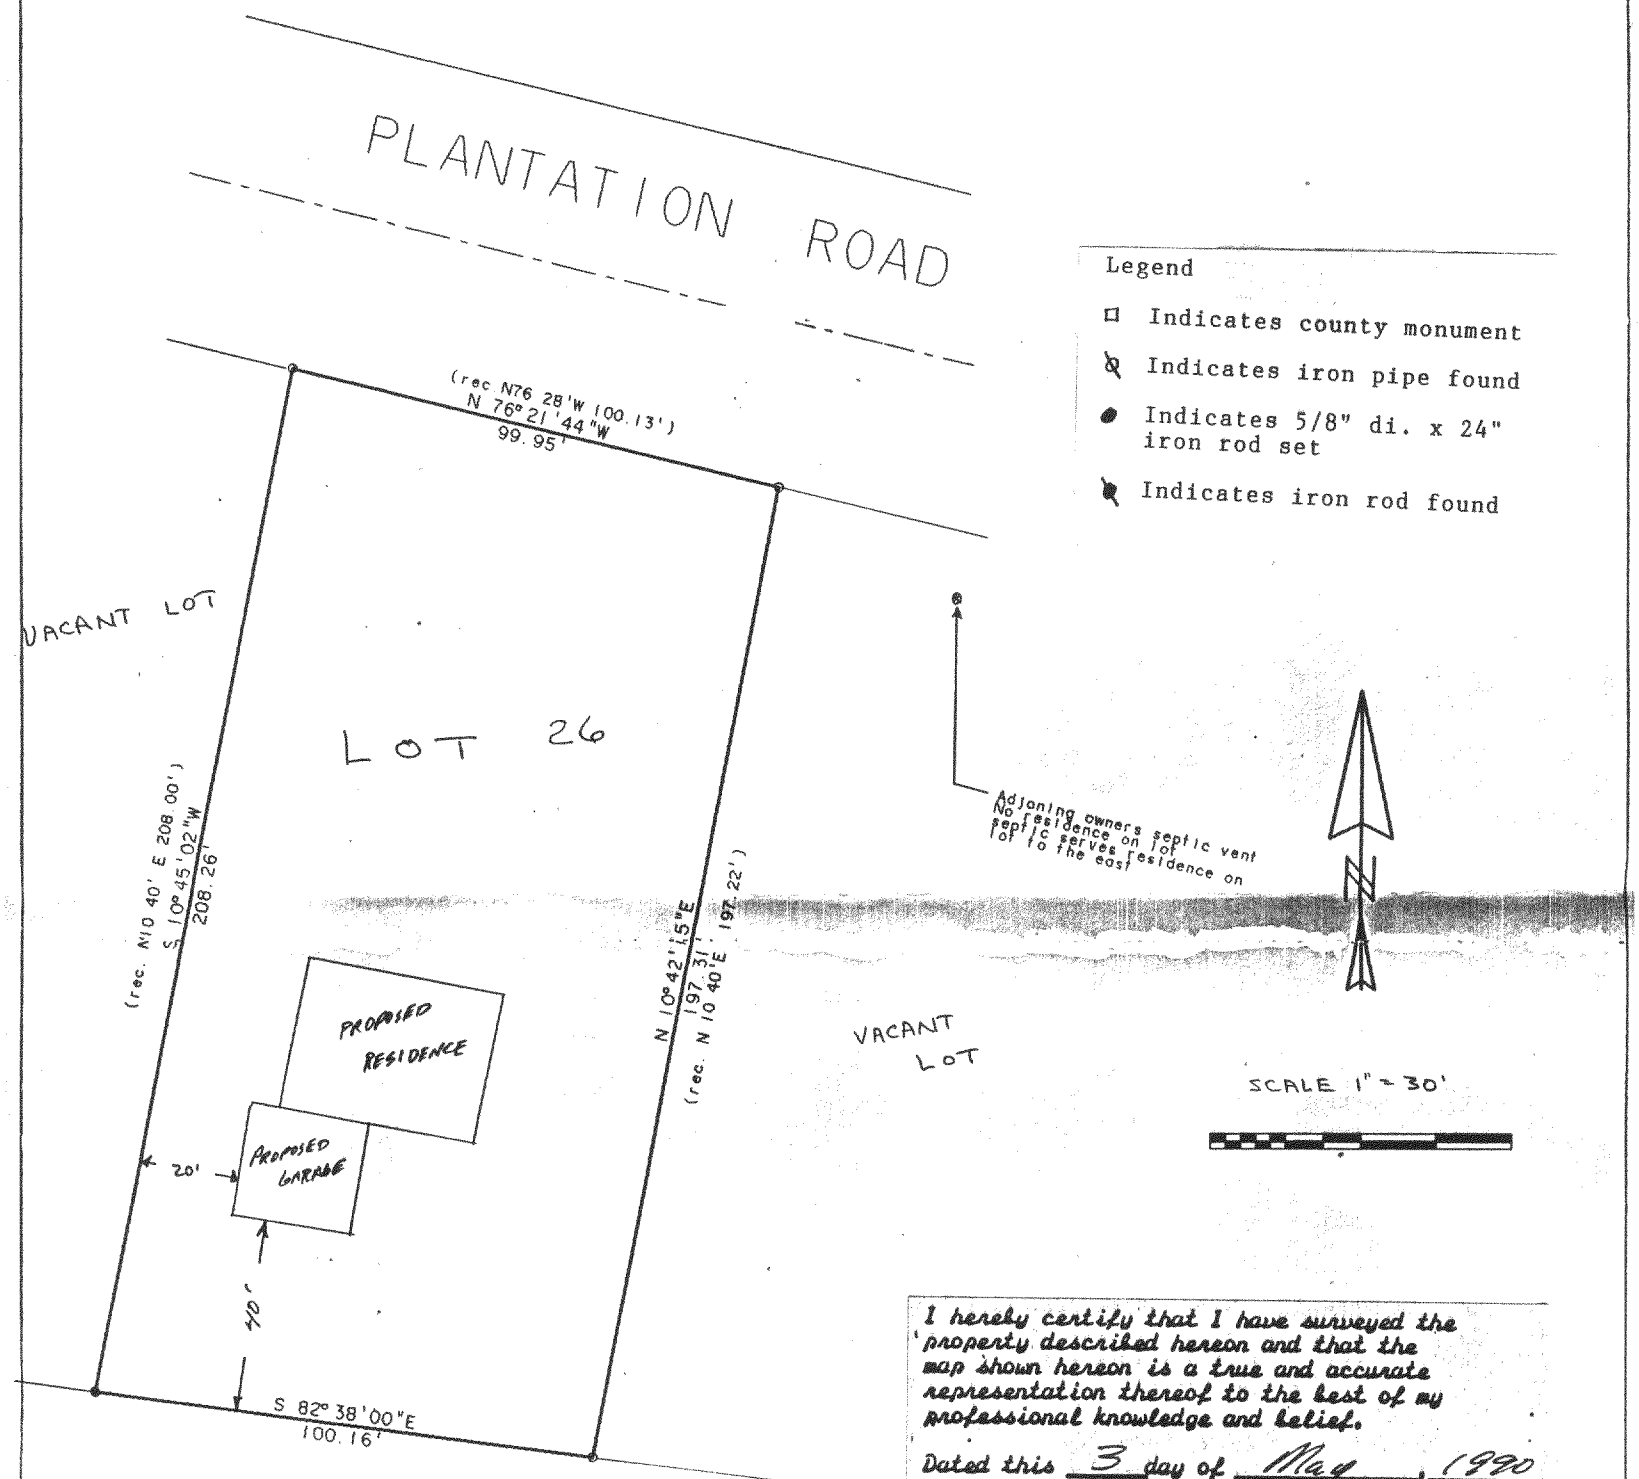


Legend

- □ Indicates county monument
- ⊗ Indicates iron pipe found
- ● Indicates 5/8" di. x 24" iron rod set
- ⊗ Indicates iron rod found

I hereby certify that I have surveyed the property described hereon and that the map shown hereon is a true and accurate representation thereof to the best of my professional knowledge and belief.

Dated this 3 day of May, 1990

Daniel D. Cooper

Daniel D. Cooper, RLS No. S-1464

WISCONSIN
DANIEL D. COOPER
S-1464
WIS.
LAND SURVEYOR

Survey ordered by: Jim Kent, Elkhorn

Bearing reference: Northerly line of Briarwood Road assuming to bear North 82°38" W.

DRAWING NO. 3629

Reduced

TAX KEY # GBEA 00003

316-480