
GEORGE T. DUNHAM

SURVEYING & SUBDIVIDING

DELAVAN, WISCONSIN

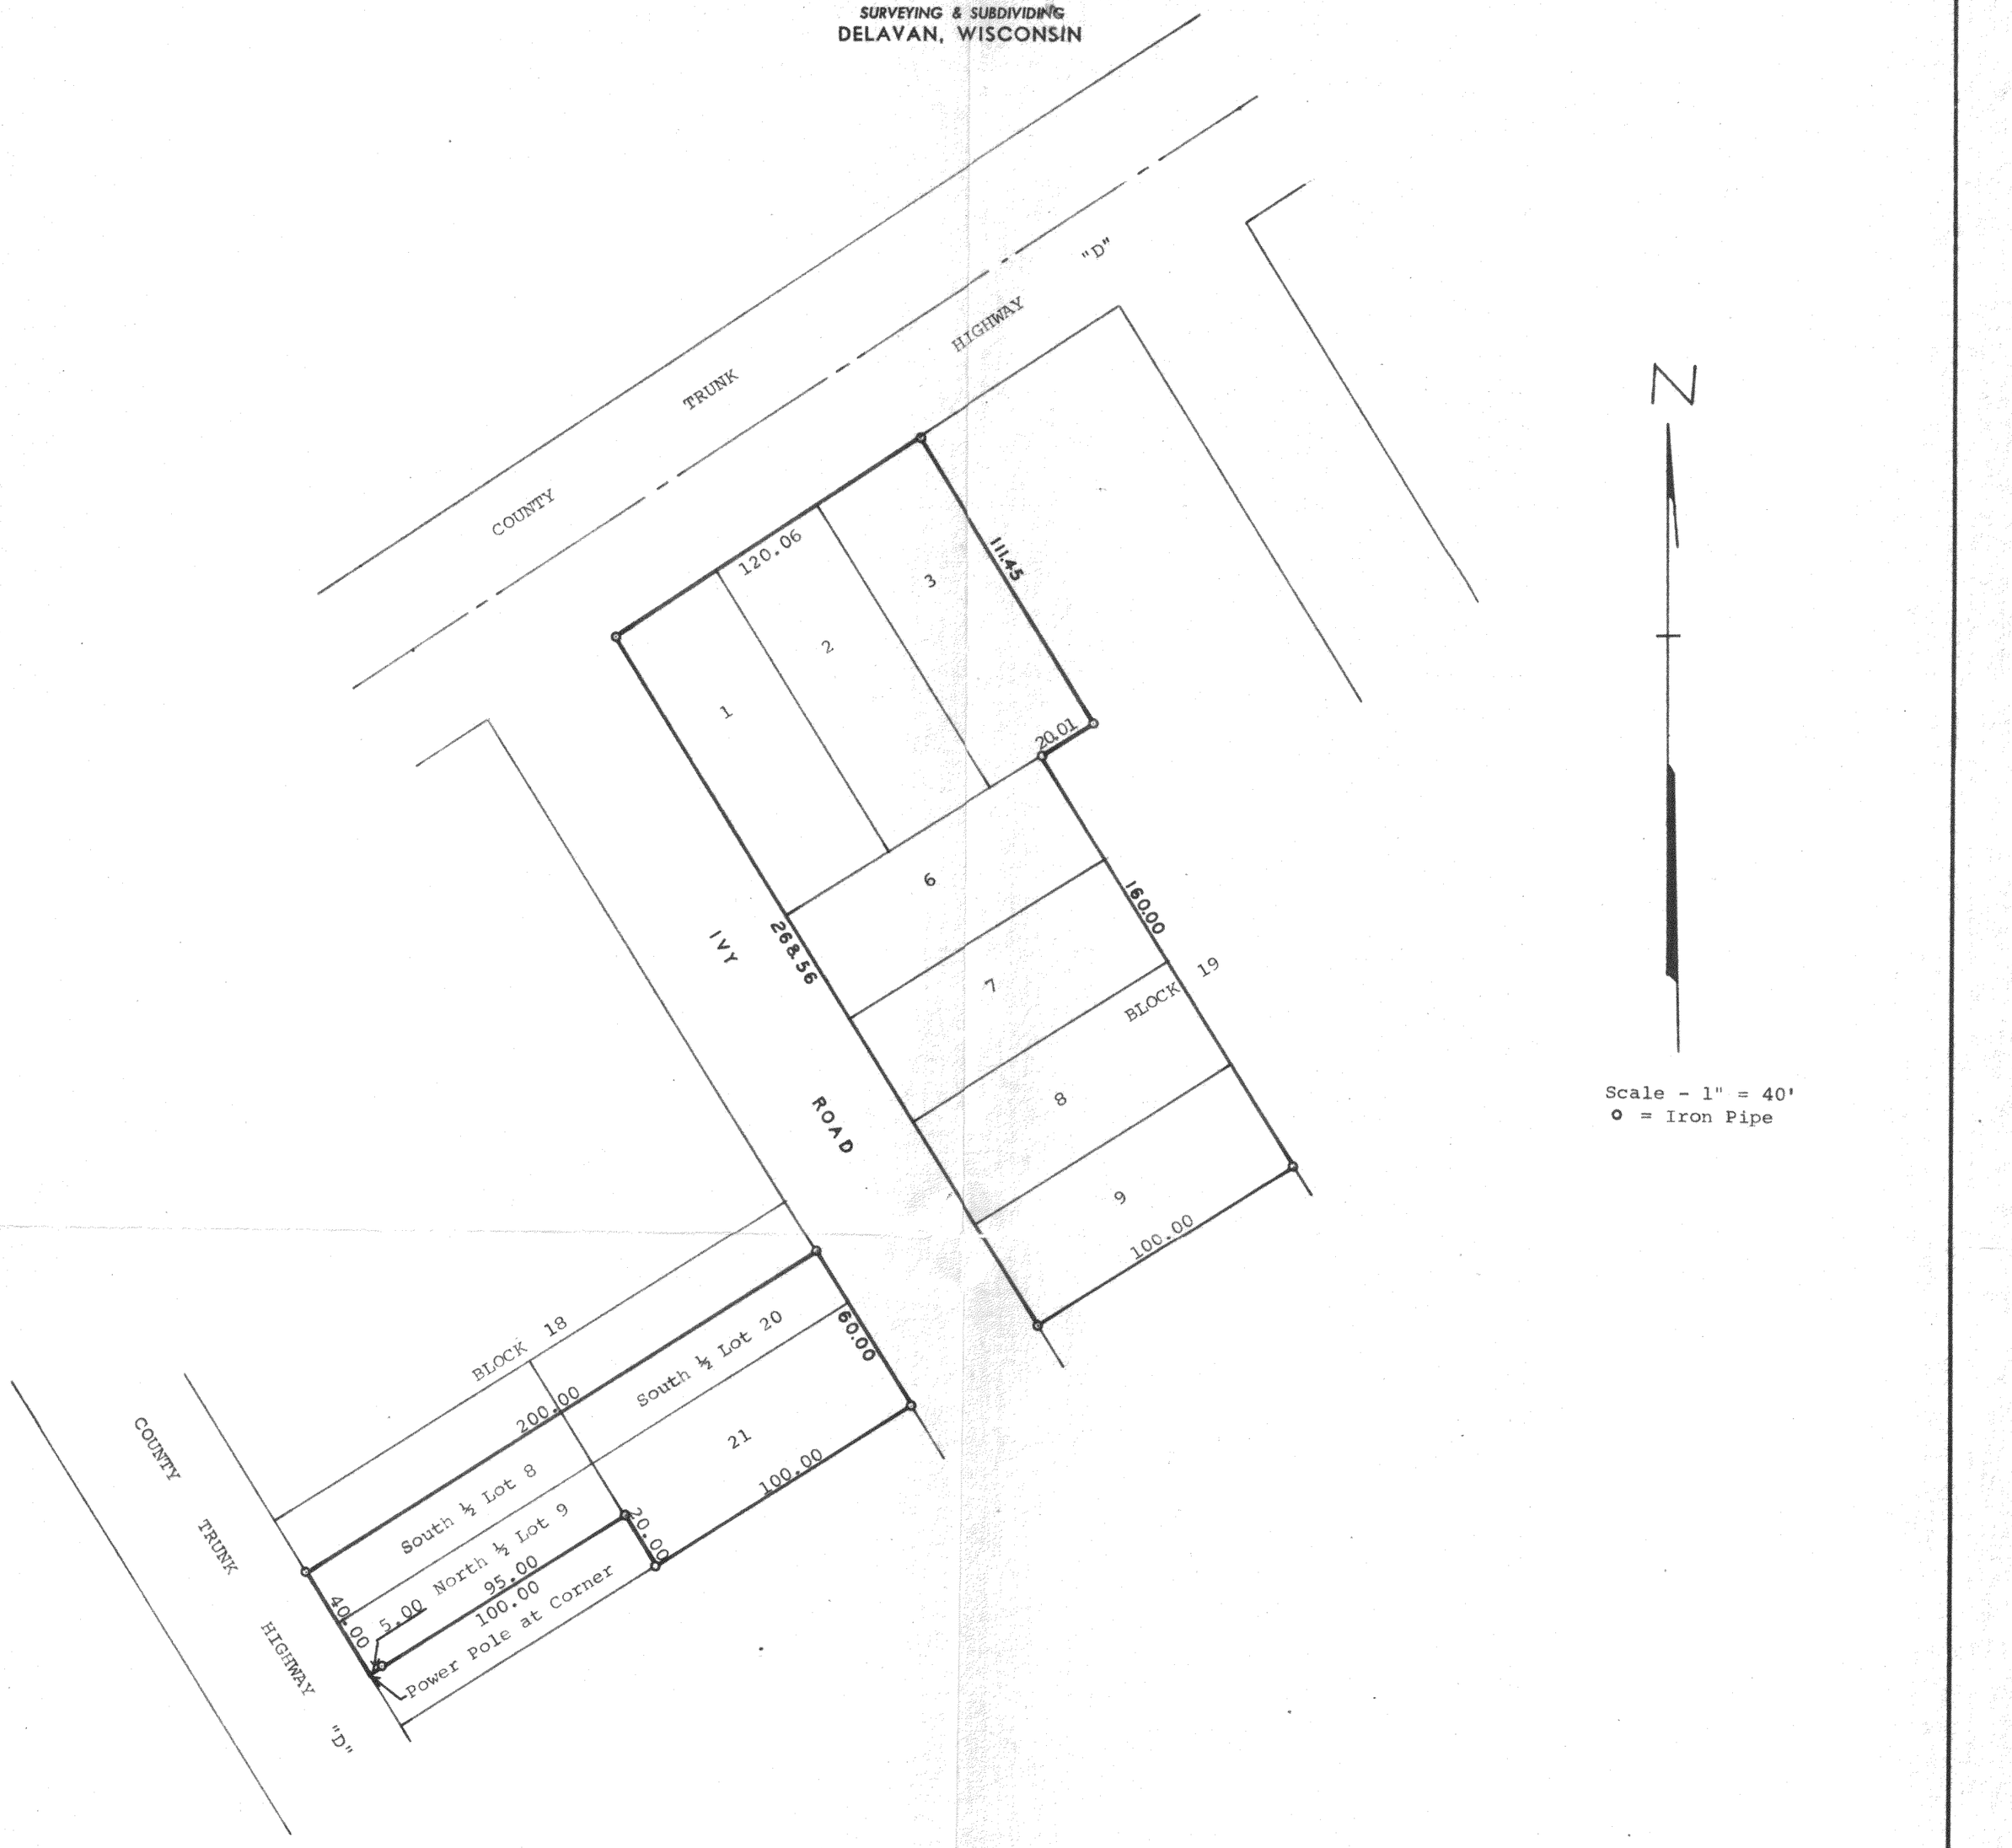

Scale - 1" = 40'

o = Iron Pipe

Plat of survey of Lots 1, 2, 3, 6, 7, 8, and 9 in Block 19 and the South ½ of Lot 8, the North ½ of Lot 9, the South ½ of Lot 20 and Lot 21 in Block 18, all in Interlaken, a subdivision located in Section 11, T 3 N, R 16 E, Walworth County, Wisconsin.
May 4, 1972

George T. Dunham

George T. Dunham, Surveyor

WISCONSIN
GEORGE T. DUNHAM
DELAVAN, WIS.
LAND SURVEYOR

G1-251, 252

316-83

K & E 10-9155 250-10-71