
LAND-MARK SURVEYING
Mark L. Miritz
Wisconsin Professional Land Surveyor S-2582

N9330 Knuteson Drive
Whitewater, WI 53190
Phone:(262)495-3284
MARKMIRITZ@
LAND-MARKSURVEYING.COM

PLAT OF SURVEY

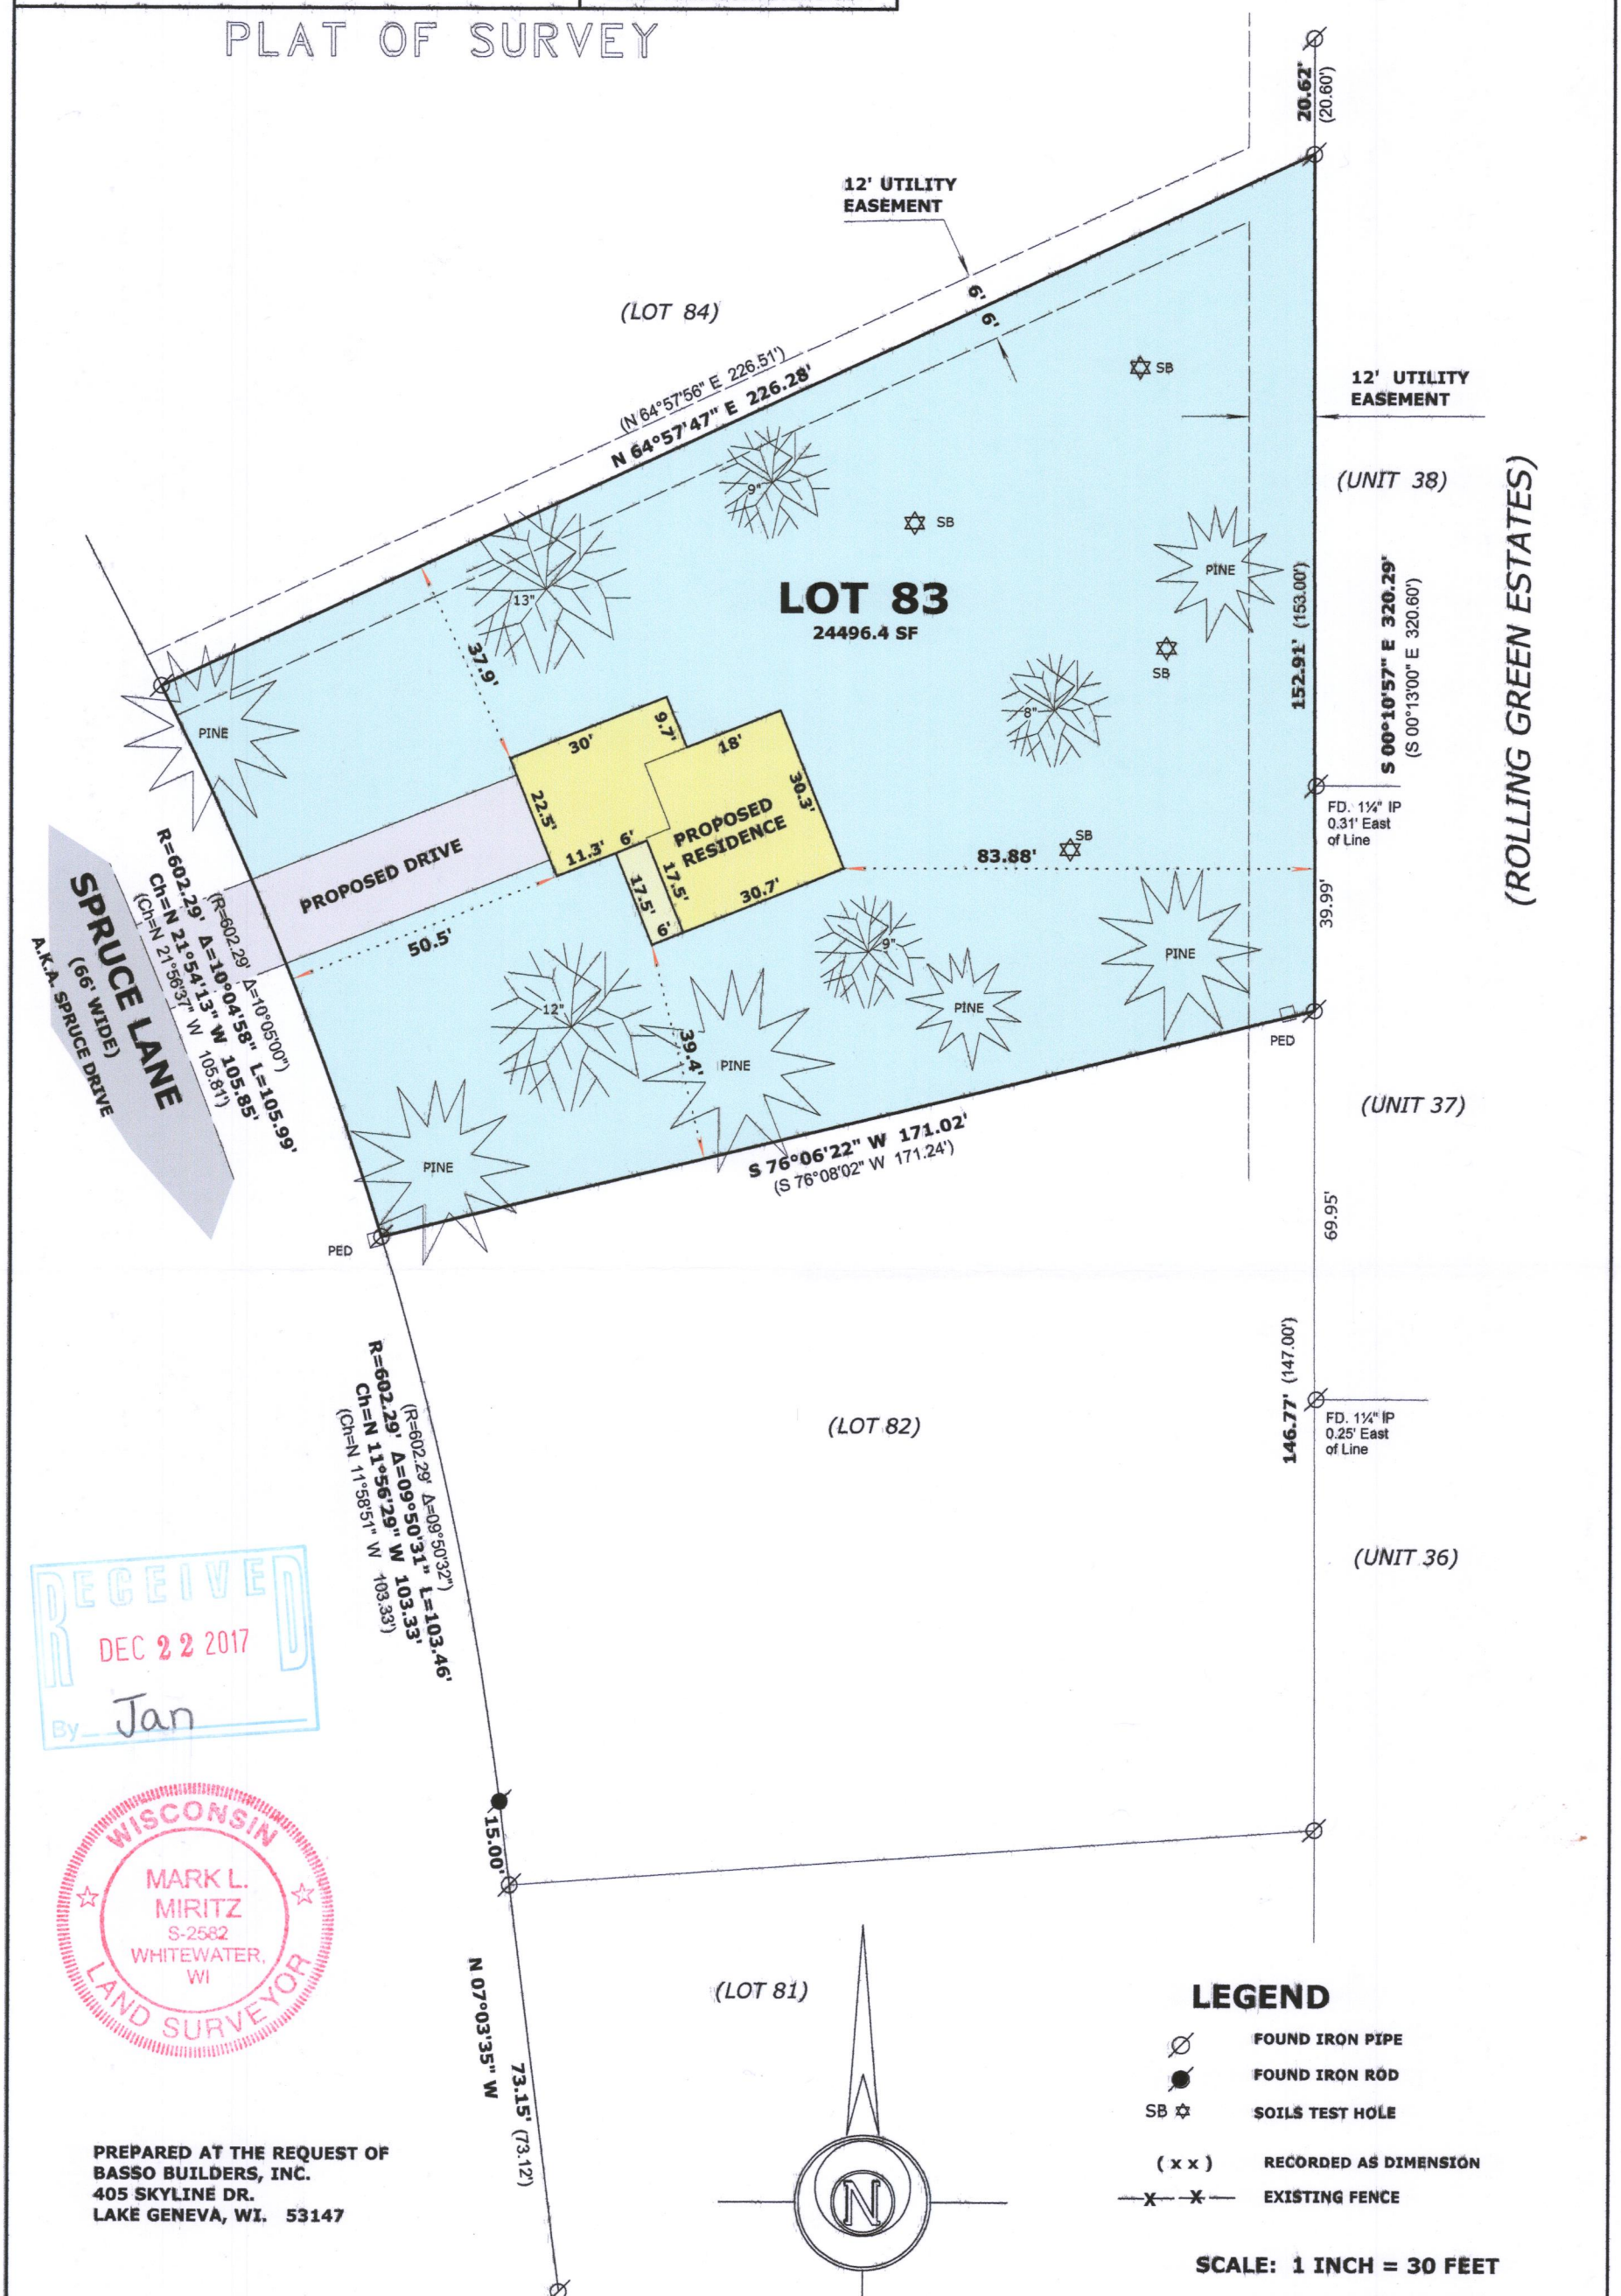

RECEIVED
DEC 22 2017
By Jan

WISCONSIN
MARK L. MIRITZ
S-2582
WHITEWATER, WI
LAND SURVEYOR

PREPARED AT THE REQUEST OF
BASSO BUILDERS, INC.
405 SKYLINE DR.
LAKE GENEVA, WI. 53147

OWNER: DAVID S. BALICKI
KRISTIN N. BALICKI
114 6th AVE., APT. 3W
BROOKLYN, NY. 11217

LEGAL DESCRIPTION

LOT 83, EVERGREEN ESTATES, BEING A SUBDIVISION IN SECTIONS 18 AND 19, TOWNSHIP 3 NORTH, RANGE 17 EAST, TOWN OF LAFAYETTE, WALWORTH COUNTY, WISCONSIN.

BASIS OF BEARINGS:
THAT PORTION OF THE EAST LINE OF SPRUCE LANE AS MONUMENTED BEING N 07°03'35" W

LEGEND

- ∅ FOUND IRON PIPE
- ● FOUND IRON ROD
- SB ✡ SOILS TEST HOLE
- (x x) RECORDED AS DIMENSION
- —X—X— EXISTING FENCE

SCALE: 1 INCH = 30 FEET

"I hereby certify that the above described property has been surveyed by me or under my direction and that the above map is a true representation thereof and shows the size and location of the property, its exterior boundaries, the location of all visible structures and dimensions of all principal buildings thereon, boundary fences, apparent easements, roadways and visible encroachments, if any."
"This survey is made for the use of the present owners of the property, and also those who purchase, mortgage, or guarantee the title thereto within one year from date hereof."

Mark L. Miritz

MARK L. MIRITZ
WISCONSIN PROFESSIONAL
LAND SURVEYOR S-2582

DATE: NOVEMBER 2, 2017 **JOB NO. 17.1012**

KE-83 317-1069