
ABERNATHY and ASSOCIATES
Kenneth B. Abernathy Jr.
Wisconsin Registered Land Surveyor S-1594

Rt. 3, Box 273
Elkhorn, Wisconsin 53121
Phone: (414) 723-4260 (office)
(414) 723-4813 (residence)

PLAT OF SURVEY

PROPOSED RESIDENCE
SCALE 1"=20'

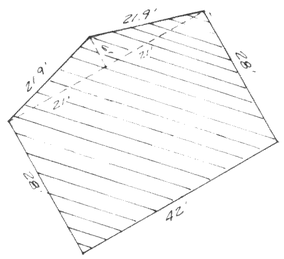


Doc. # 264531

CERTIFIED SURVEY MAP NO. 2331

VOL. 11
PAGES 211, 212 & 213

A CERTIFIED SURVEY MAP OF PART OF THE NORTHEAST 1/4 OF THE NORTHEAST 1/4 OF SECTION 14, TOWN 3 NORTH, RANGE 18 EAST, TOWN OF SPRING PRAIRIE, WALWORTH COUNTY, WISCONSIN.

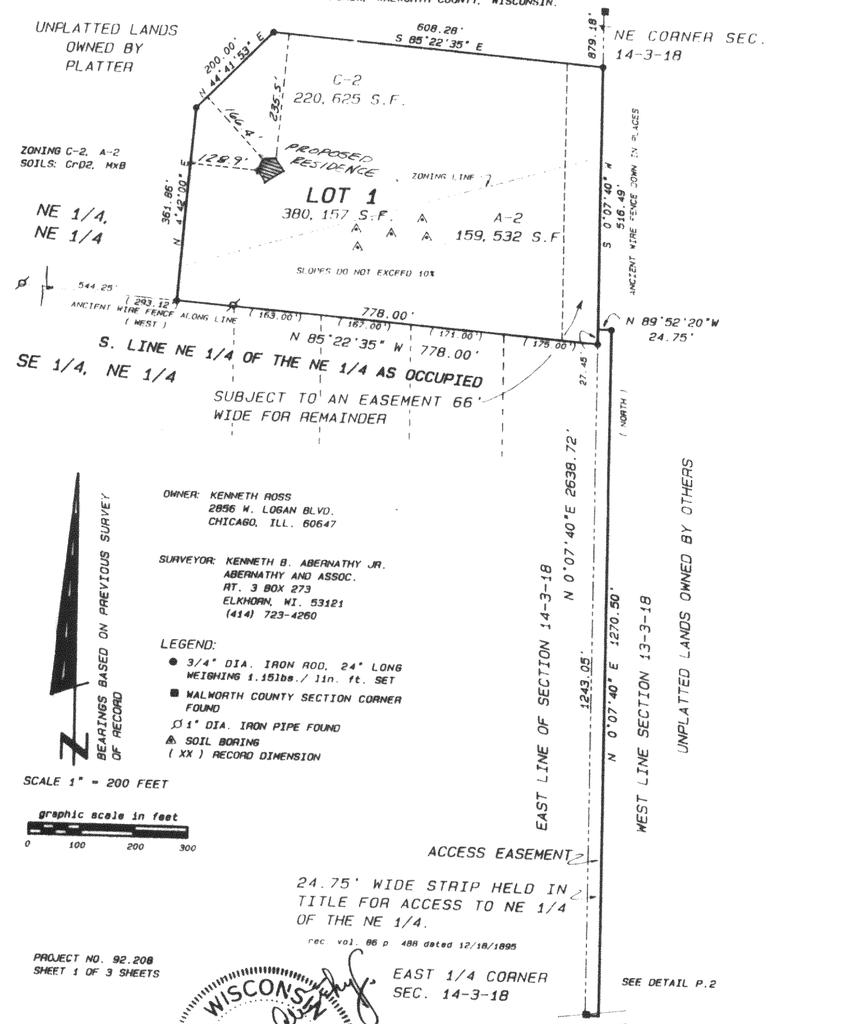

BEARINGS BASED ON PREVIOUS SURVEY OF RECORD

OWNER: KENNETH ROSS
2856 W. LOGAN BLVD.
CHICAGO, ILL. 60647

SURVEYOR: KENNETH B. ABERNATHY JR.
ABERNATHY AND ASSOC.
RT. 3 BOX 273
ELKHORN, WI. 53121
(414) 723-4260

LEGEND:
- ● 3/4" DIA. IRON ROD, 24" LONG WEIGHING 1.15lbs./ lin. ft. SET
- ■ WALWORTH COUNTY SECTION CORNER FOUND
- Ø 1" DIA. IRON PIPE FOUND
- SOIL BORING
- (XX) RECORD DIMENSION

SCALE 1" = 200 FEET

graphic scale in feet
0 100 200 300

PROJECT NO. 92.208
SHEET 1 OF 3 SHEETS

2/5/93
REVISED 2/15/93

WISCONSIN
KENNETH B. ABERNATHY, JR.
S-1594
ELKHORN, WI
LAND SURVEYOR

Legend

- FOUND IRON PIPE
- FOUND IRON ROD
- FOUND BRASS CAPPED MONUMENT
- * FOUND CONCRETE MONUMENT
- + CHISEL CUT IN CONCRETE
- SET IRON ROD, 24" LONG, WEIGHING 1.5 LBS./LINEAL FT., 3/4" DIA.
- SET IRON ROD, 30" LONG, WEIGHING 4.5 LBS. LINEAL FT., 1-11/16" DIA.
- (xx) RECORDED AS DIMENSION
- —x—x— EXISTING FENCE

RECEIVED
SEP 16 1993

SCALE: 1"= 200 FEET

"I hereby certify that I have surveyed the above described property and that the above map is a true representation thereof and shows the size and location of the property, its exterior boundaries, the location of all visible structures and dimensions of all principal buildings thereon, boundary fences, apparent easements, roadways and visible encroachments, if any."

"This survey is made for the use of the present owners of the property, and also those who purchase, mortgage, or guarantee the title thereto within one year from date hereof."

KENNETH B. ABERNATHY, JR.
WISCONSIN REGISTERED LAND SURVEYOR,
S-1594

Date: 9-1-93 Job No. 92.208

518-438

OM 2331-1