BUILDING STAKEOUT SURVEY OF

LOT 3, PLEASANT HILL SUBDIVISION, LOCATED IN THE NORTHEAST 1/4 OF SECTION 22, T. 3 N., R. 18 E. OF THE 4TH P.M., TOWNSHIP OF SPRING PRAIRIE, COUNTY OF WALWORTH, STATE OF WISCONSIN.

I HEREBY CERTIFY THAT I HAVE SURVEYED THE LAND AS SHOWN HEREON.

John F. Degen 10-27-72

JOHN F. DEGEN, LAND SURVEYOR #242.

SCALE 1" EQUALS 40'

O DENOTES IRON PIPE STAKE.


PROPOSED BUILDING IS STAKED ON SITE WITH WOOD STAKES

E DENOTES ELEVATION ON ASSUMED DATUM

BENCH MARK BEING SOUTHWEST CORNER OF CONCRETE STOOP ON HOUSE ON LOT 2.

E 50.00 ASSUMED.

WISCONSIN JOHN F. DEGEN BURLINGTON, WIS. LAND SURVEYOR

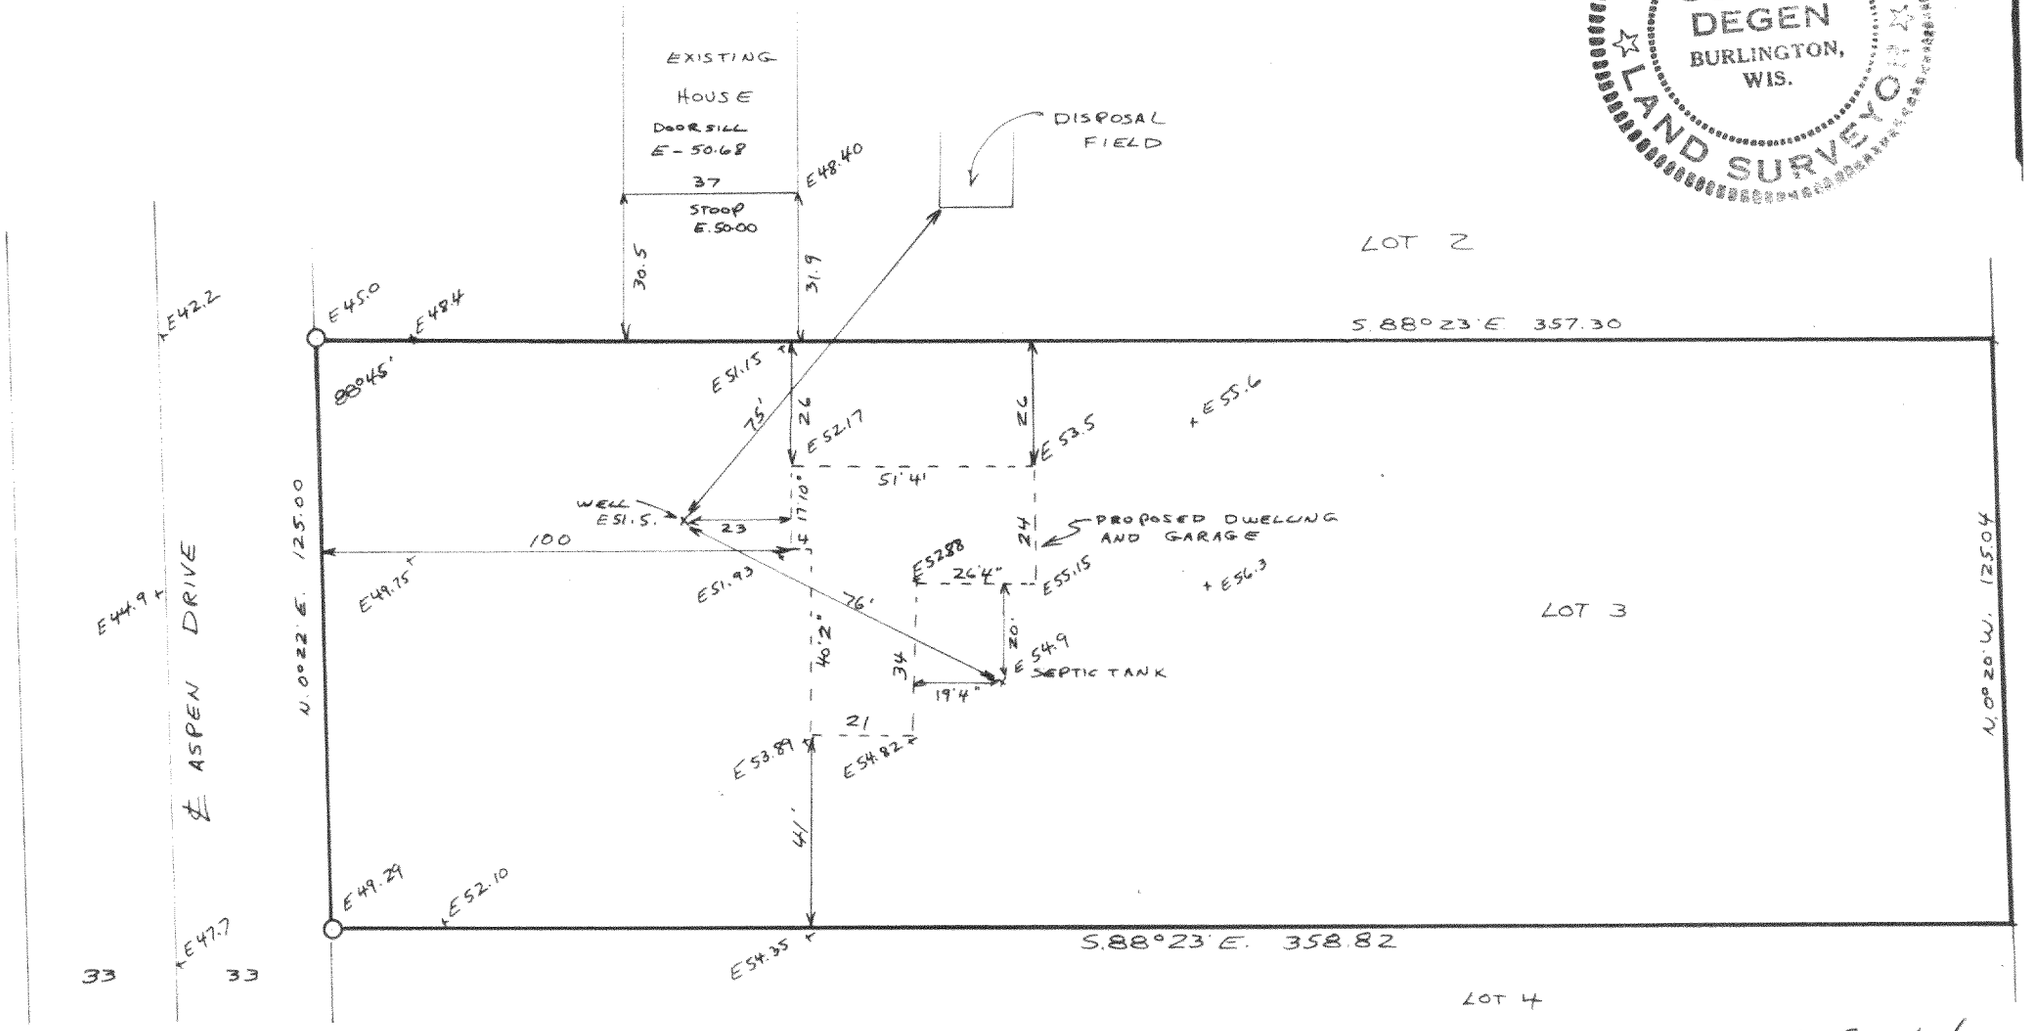

OPH-3

DRAWER 1-E-3

318-44

10-27-72 JFD